PROJECT REFERENCE NO.	SHEET NO.
W-5316	5

ROADWAY DESIGN ENGINEER
NORTH CAROLINA PROFESSIONAL SEAL 18494 ENGINEER ANTHONY AARON HOUSER
DocuSigned by: Anthony Houser 1/12/2015

HYDRAULICS ENGINEER
NORTH CAROLINA PROFESSIONAL SEAL 025325 ENGINEER MATTHEW S. LAUFFER
DocuSigned by: Matthew Lauffer 1/12/2015

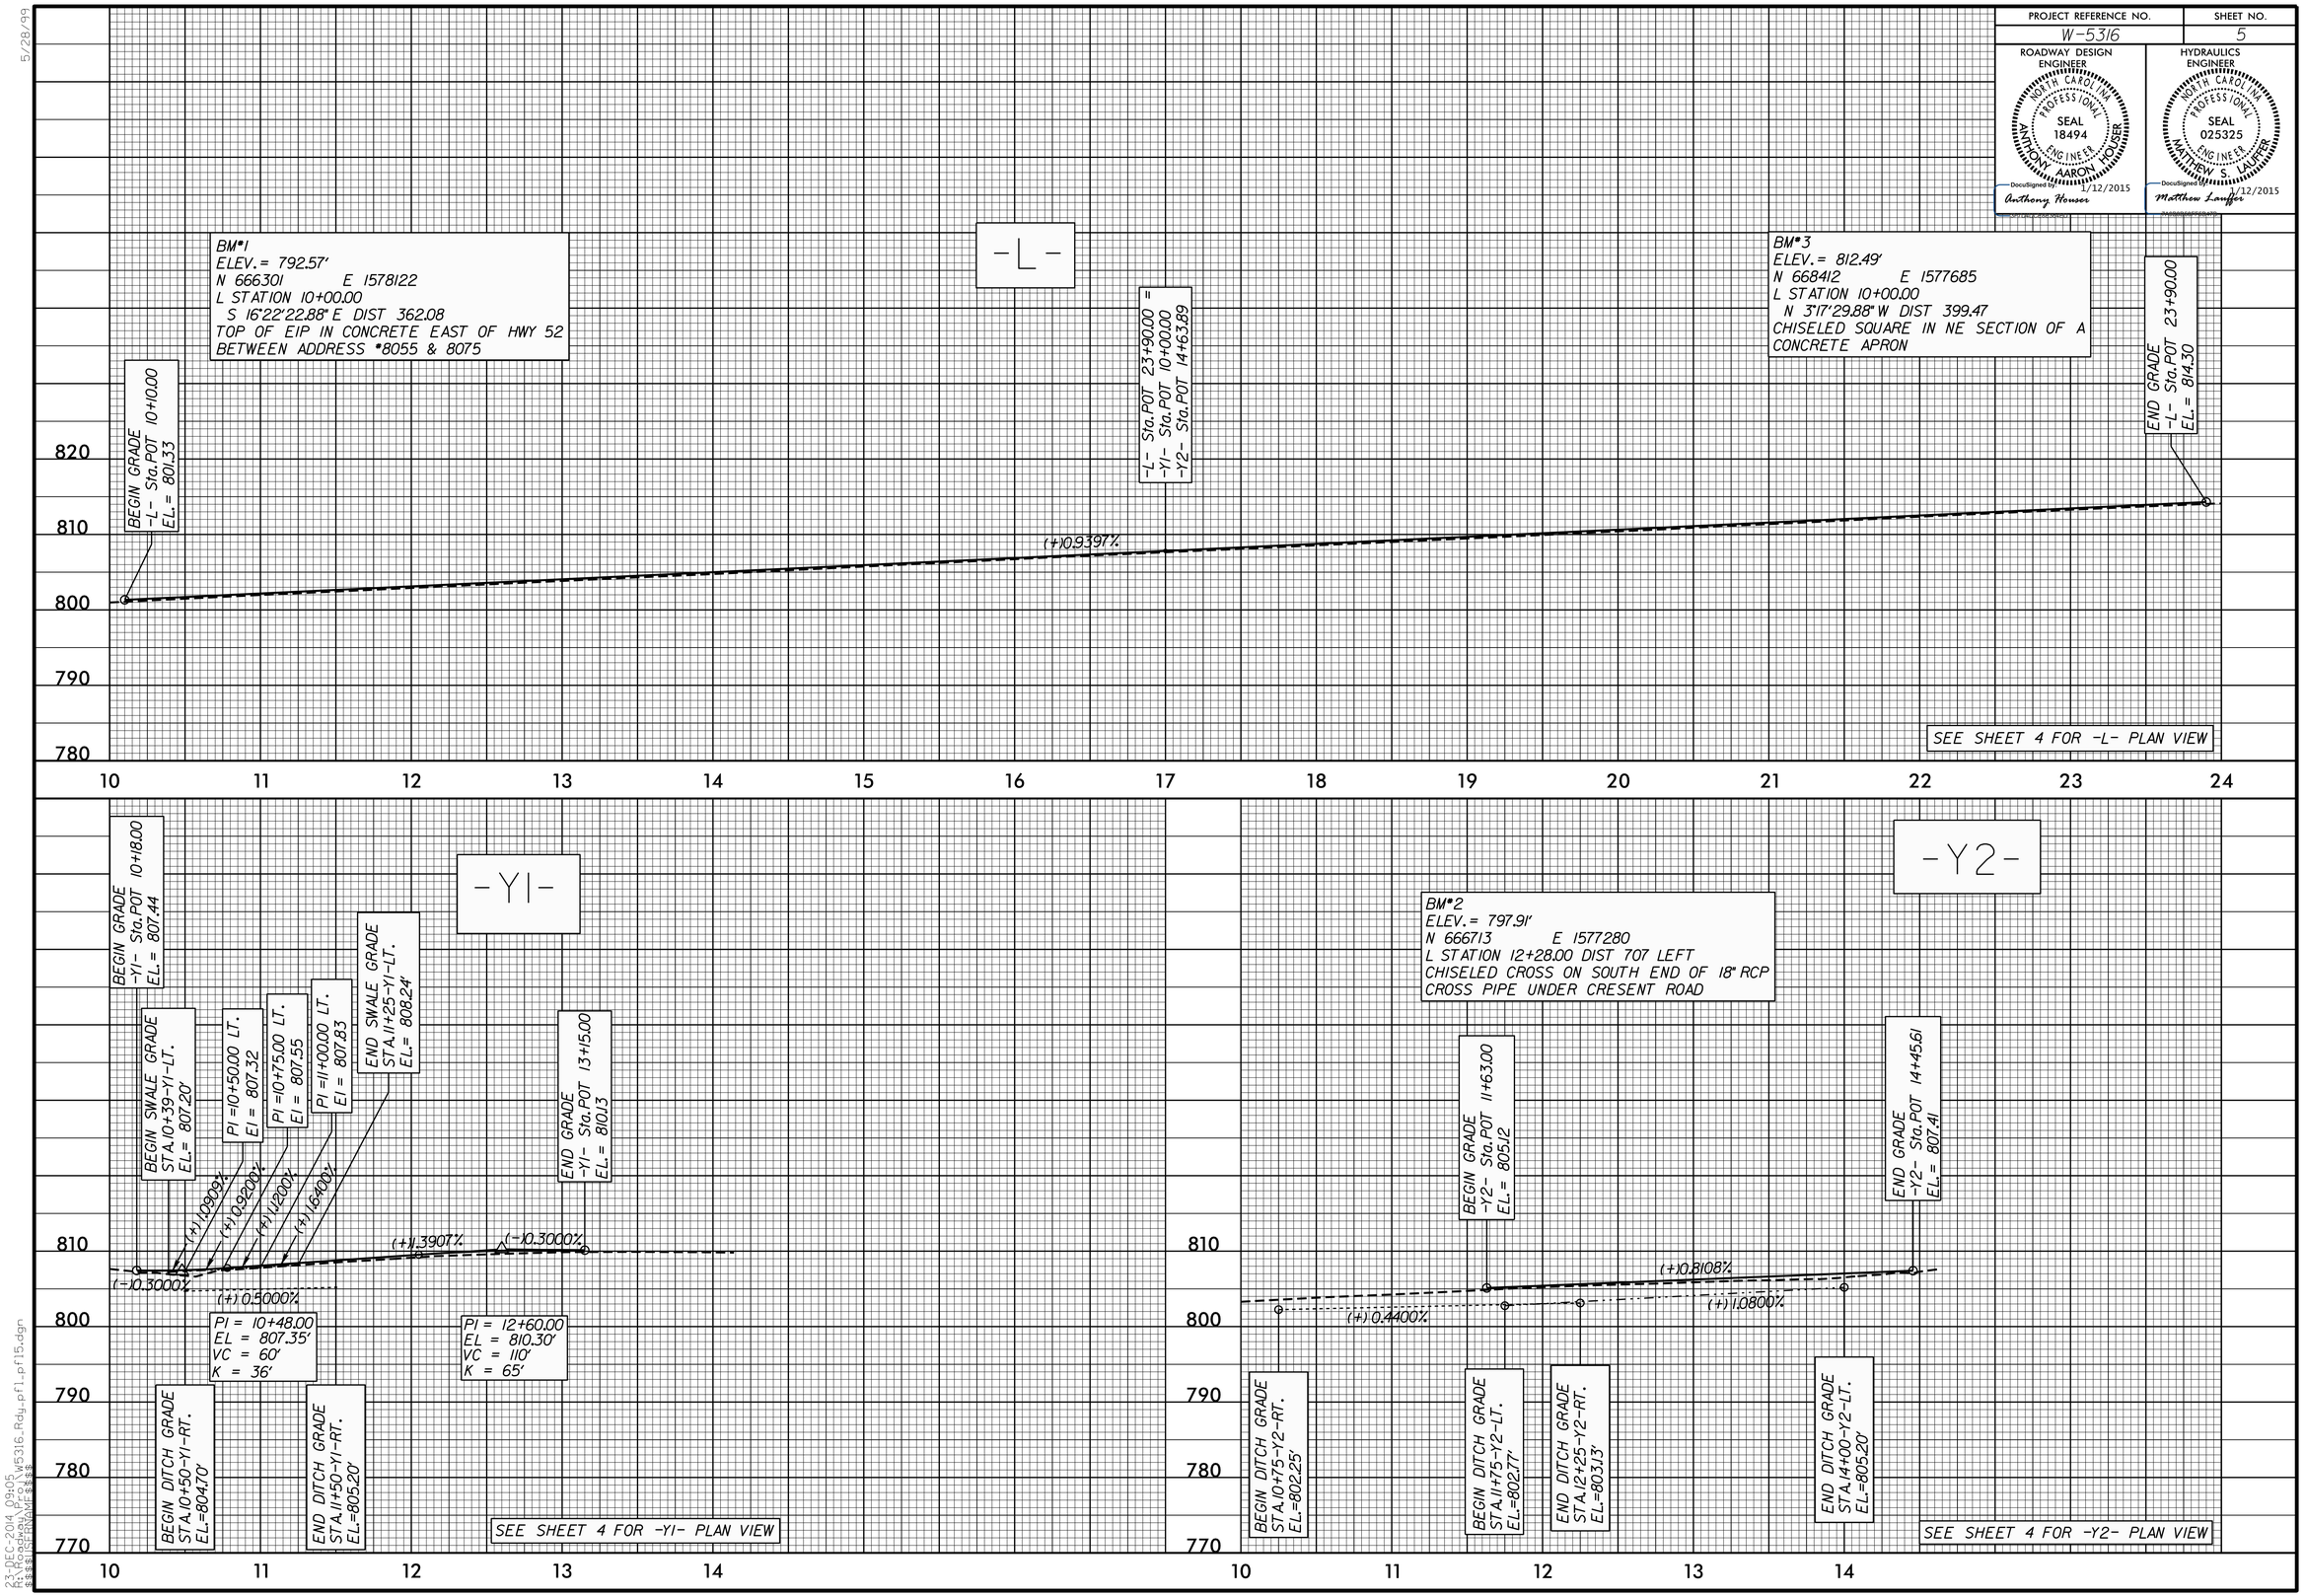

5/28/99

23-DEC-2014 09:05
R:\Roadway\Proj\W5316_Rdy_pf1_pf15.dgn
$$$$USER$$$$