PROJ. REFERENCE NO.	SHEET NO.
W-5316	TMP-2

VICINITY MAP: ROWAN COUNTY

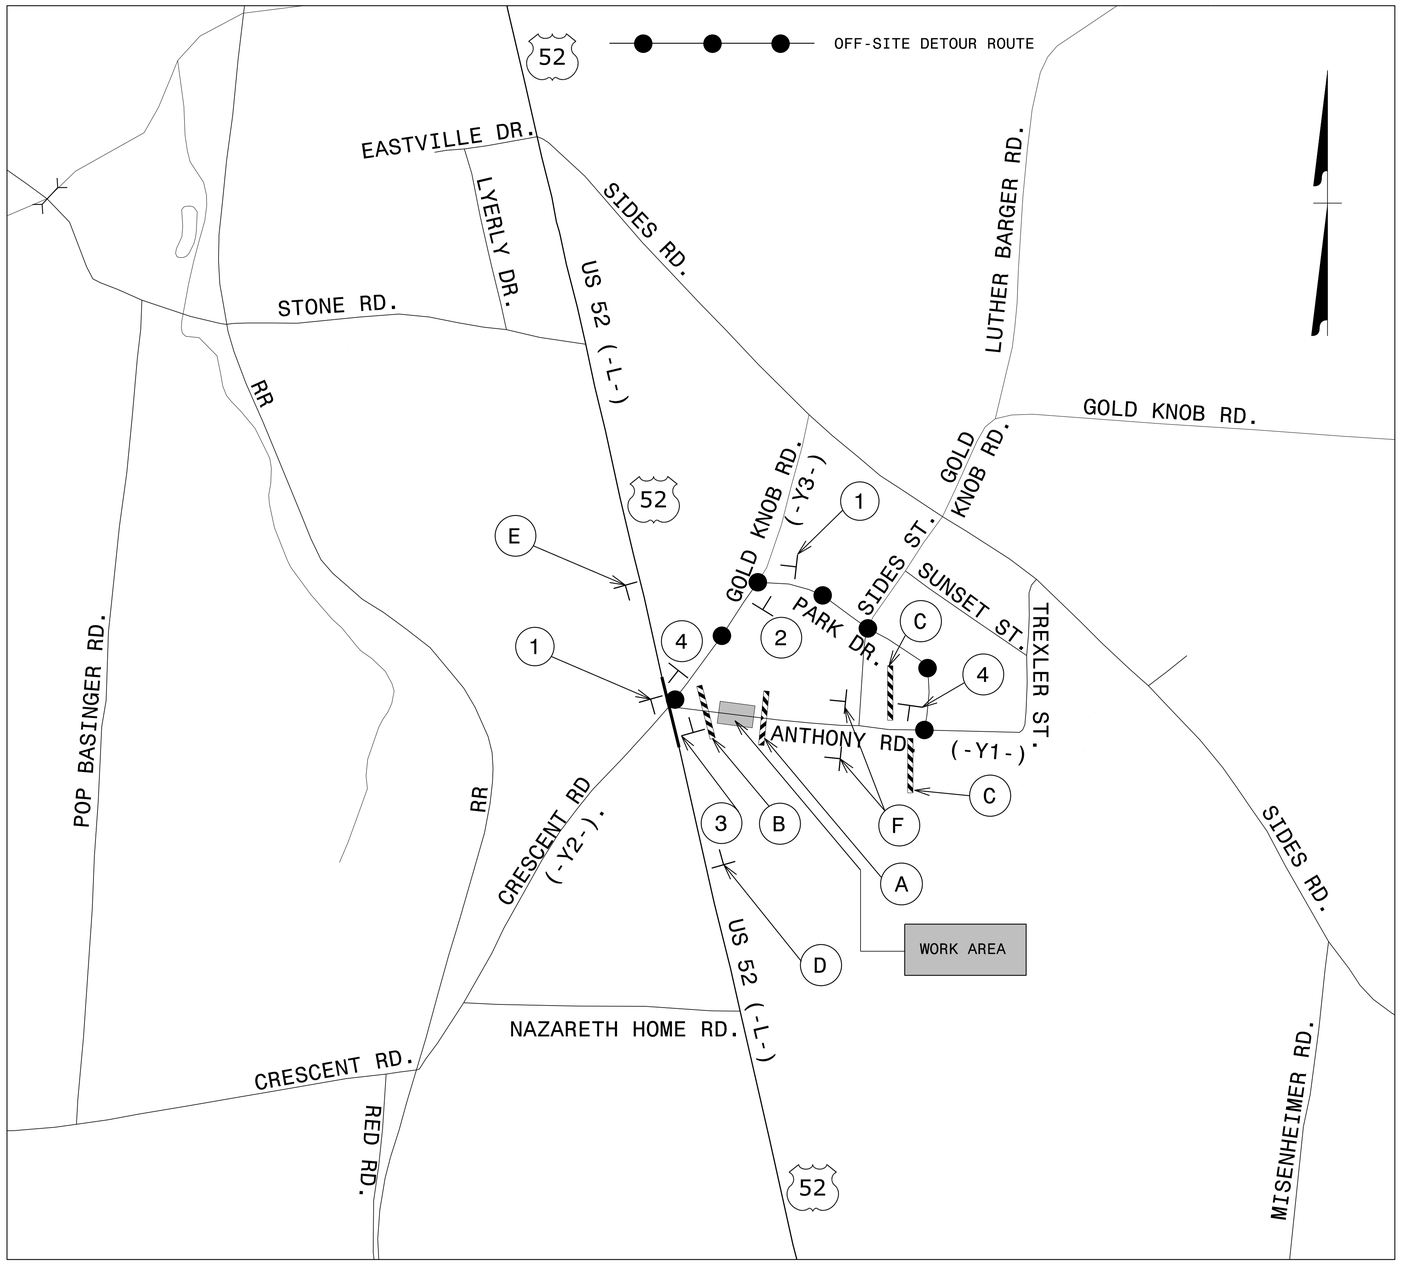

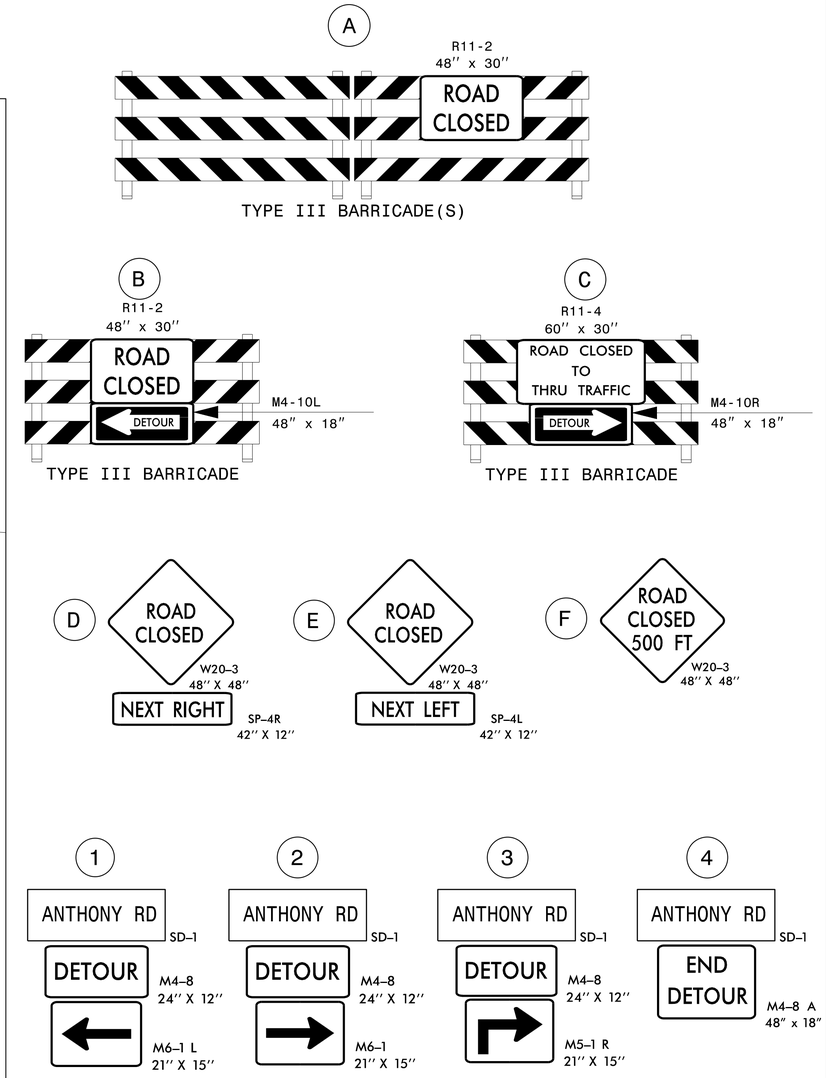

NOTES:
1. SEE SHEET TMP-2B FOR THE SPECIAL SIGN DESIGN.
2. REFER TO RSD 1101.03, SHEET 1 OF 9, FOR APPLICABLE NOTES.
3. ALL DETOUR SIGN LOCATIONS ARE APPROXIMATE.

APPROVED: DocuSigned by: David Bissette D34CE9F5AD58466 DATE: 12/2/2014

SEAL

NORTH CAROLINA PROFESSIONAL SEAL 030864 ENGINEER DAVID W. BISSETTE

DIVISION OF HIGHWAYS STATE OF NORTH CAROLINA DEPARTMENT OF TRANSPORTATION WORK ZONE TRAFFIC CONTROL

DETOUR ROUTE AND BARRICADE PLACEMENT FOR ANTHONY RD. (-Y1-)

12/2/2014
P:\TIPProjects-W\W5316\TrafficTrafficControl\TCPVI-094BB_Final TMP_102814\W-5316_TC_TMP_2.dgn
User:alyudmi