PROJ. REFERENCE NO.	SHEET NO.
W-5316	TMP-6

NOTE:
REFER TO SHEET TMP-2A FOR ROAD CLOSURE AND DETOUR SIGNS, AND TYPE III BARRICADE PLACEMENT

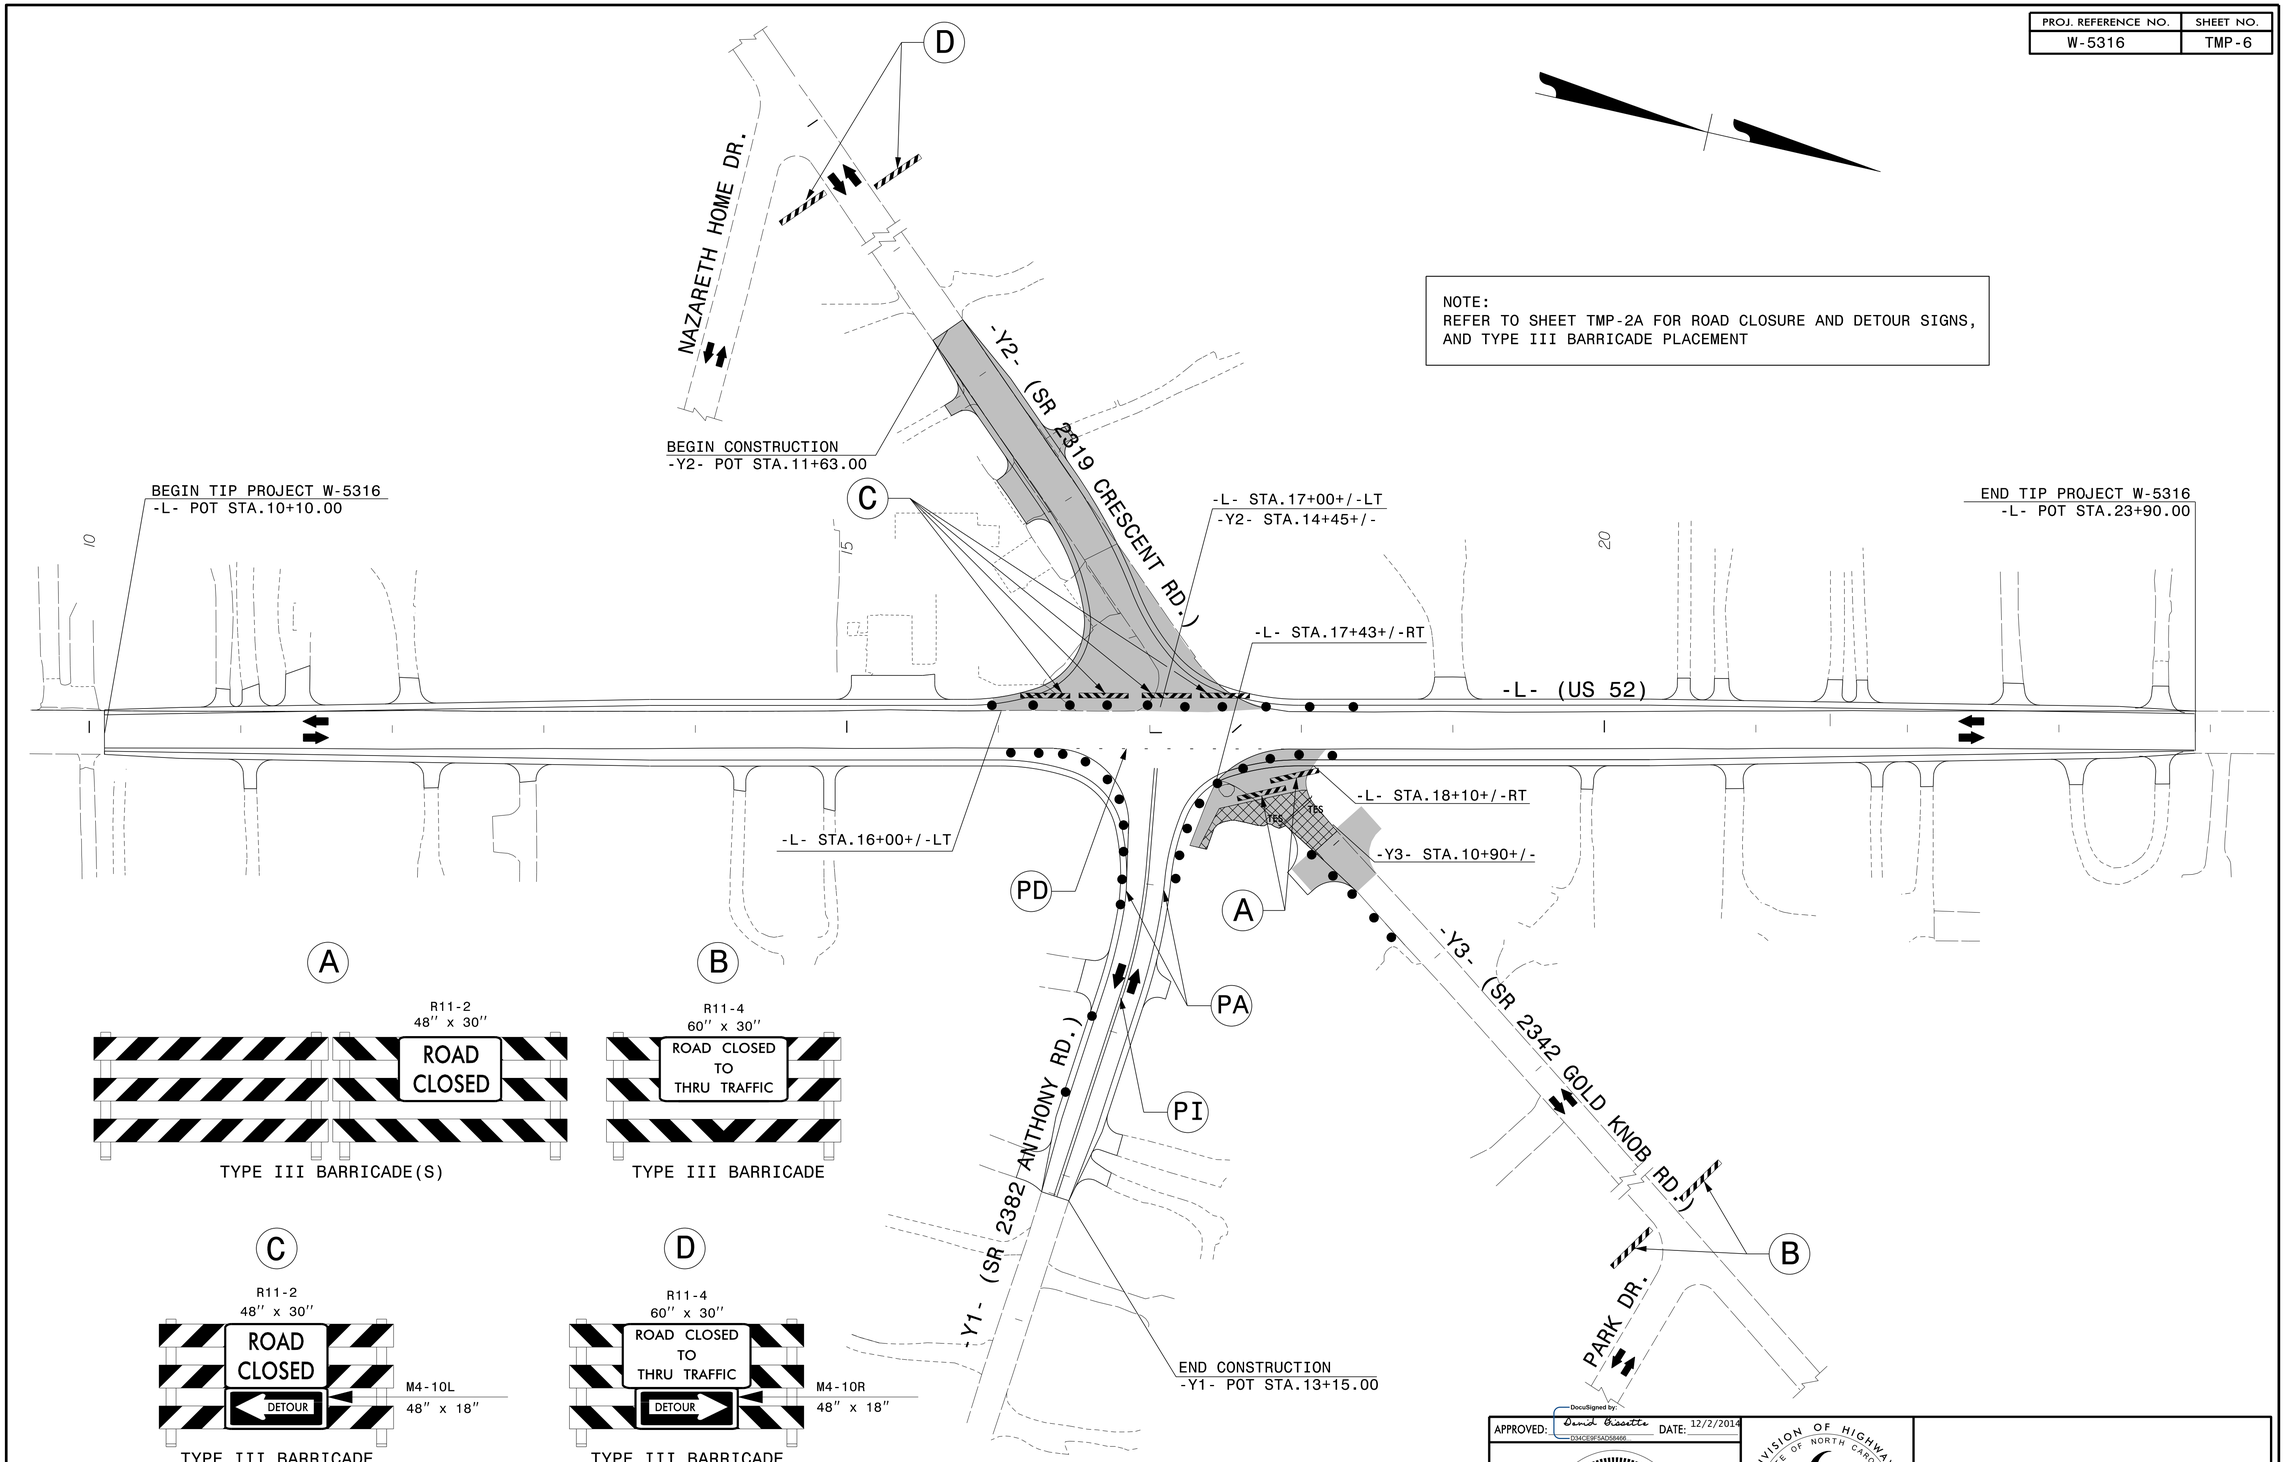

APPROVED: DocuSigned by: David Bissette DATE: 12/2/2014
D34CE9F5AD58466...

SEAL

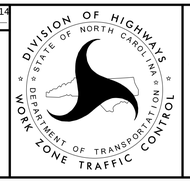

TEMPORARY TRAFFIC CONTROL
STEPS 4 AND 5
DETAIL

12/2/2014
P:\TIPProjects-W\W5316\Traffic\TrafficControl\TCP\I-0914BB_Final TMP_I028I4\W-5316_TC_TMP_6.dgn
User:dlyudmi