PROJ. REFERENCE NO.	SHEET NO.
W-5316	TMP-5

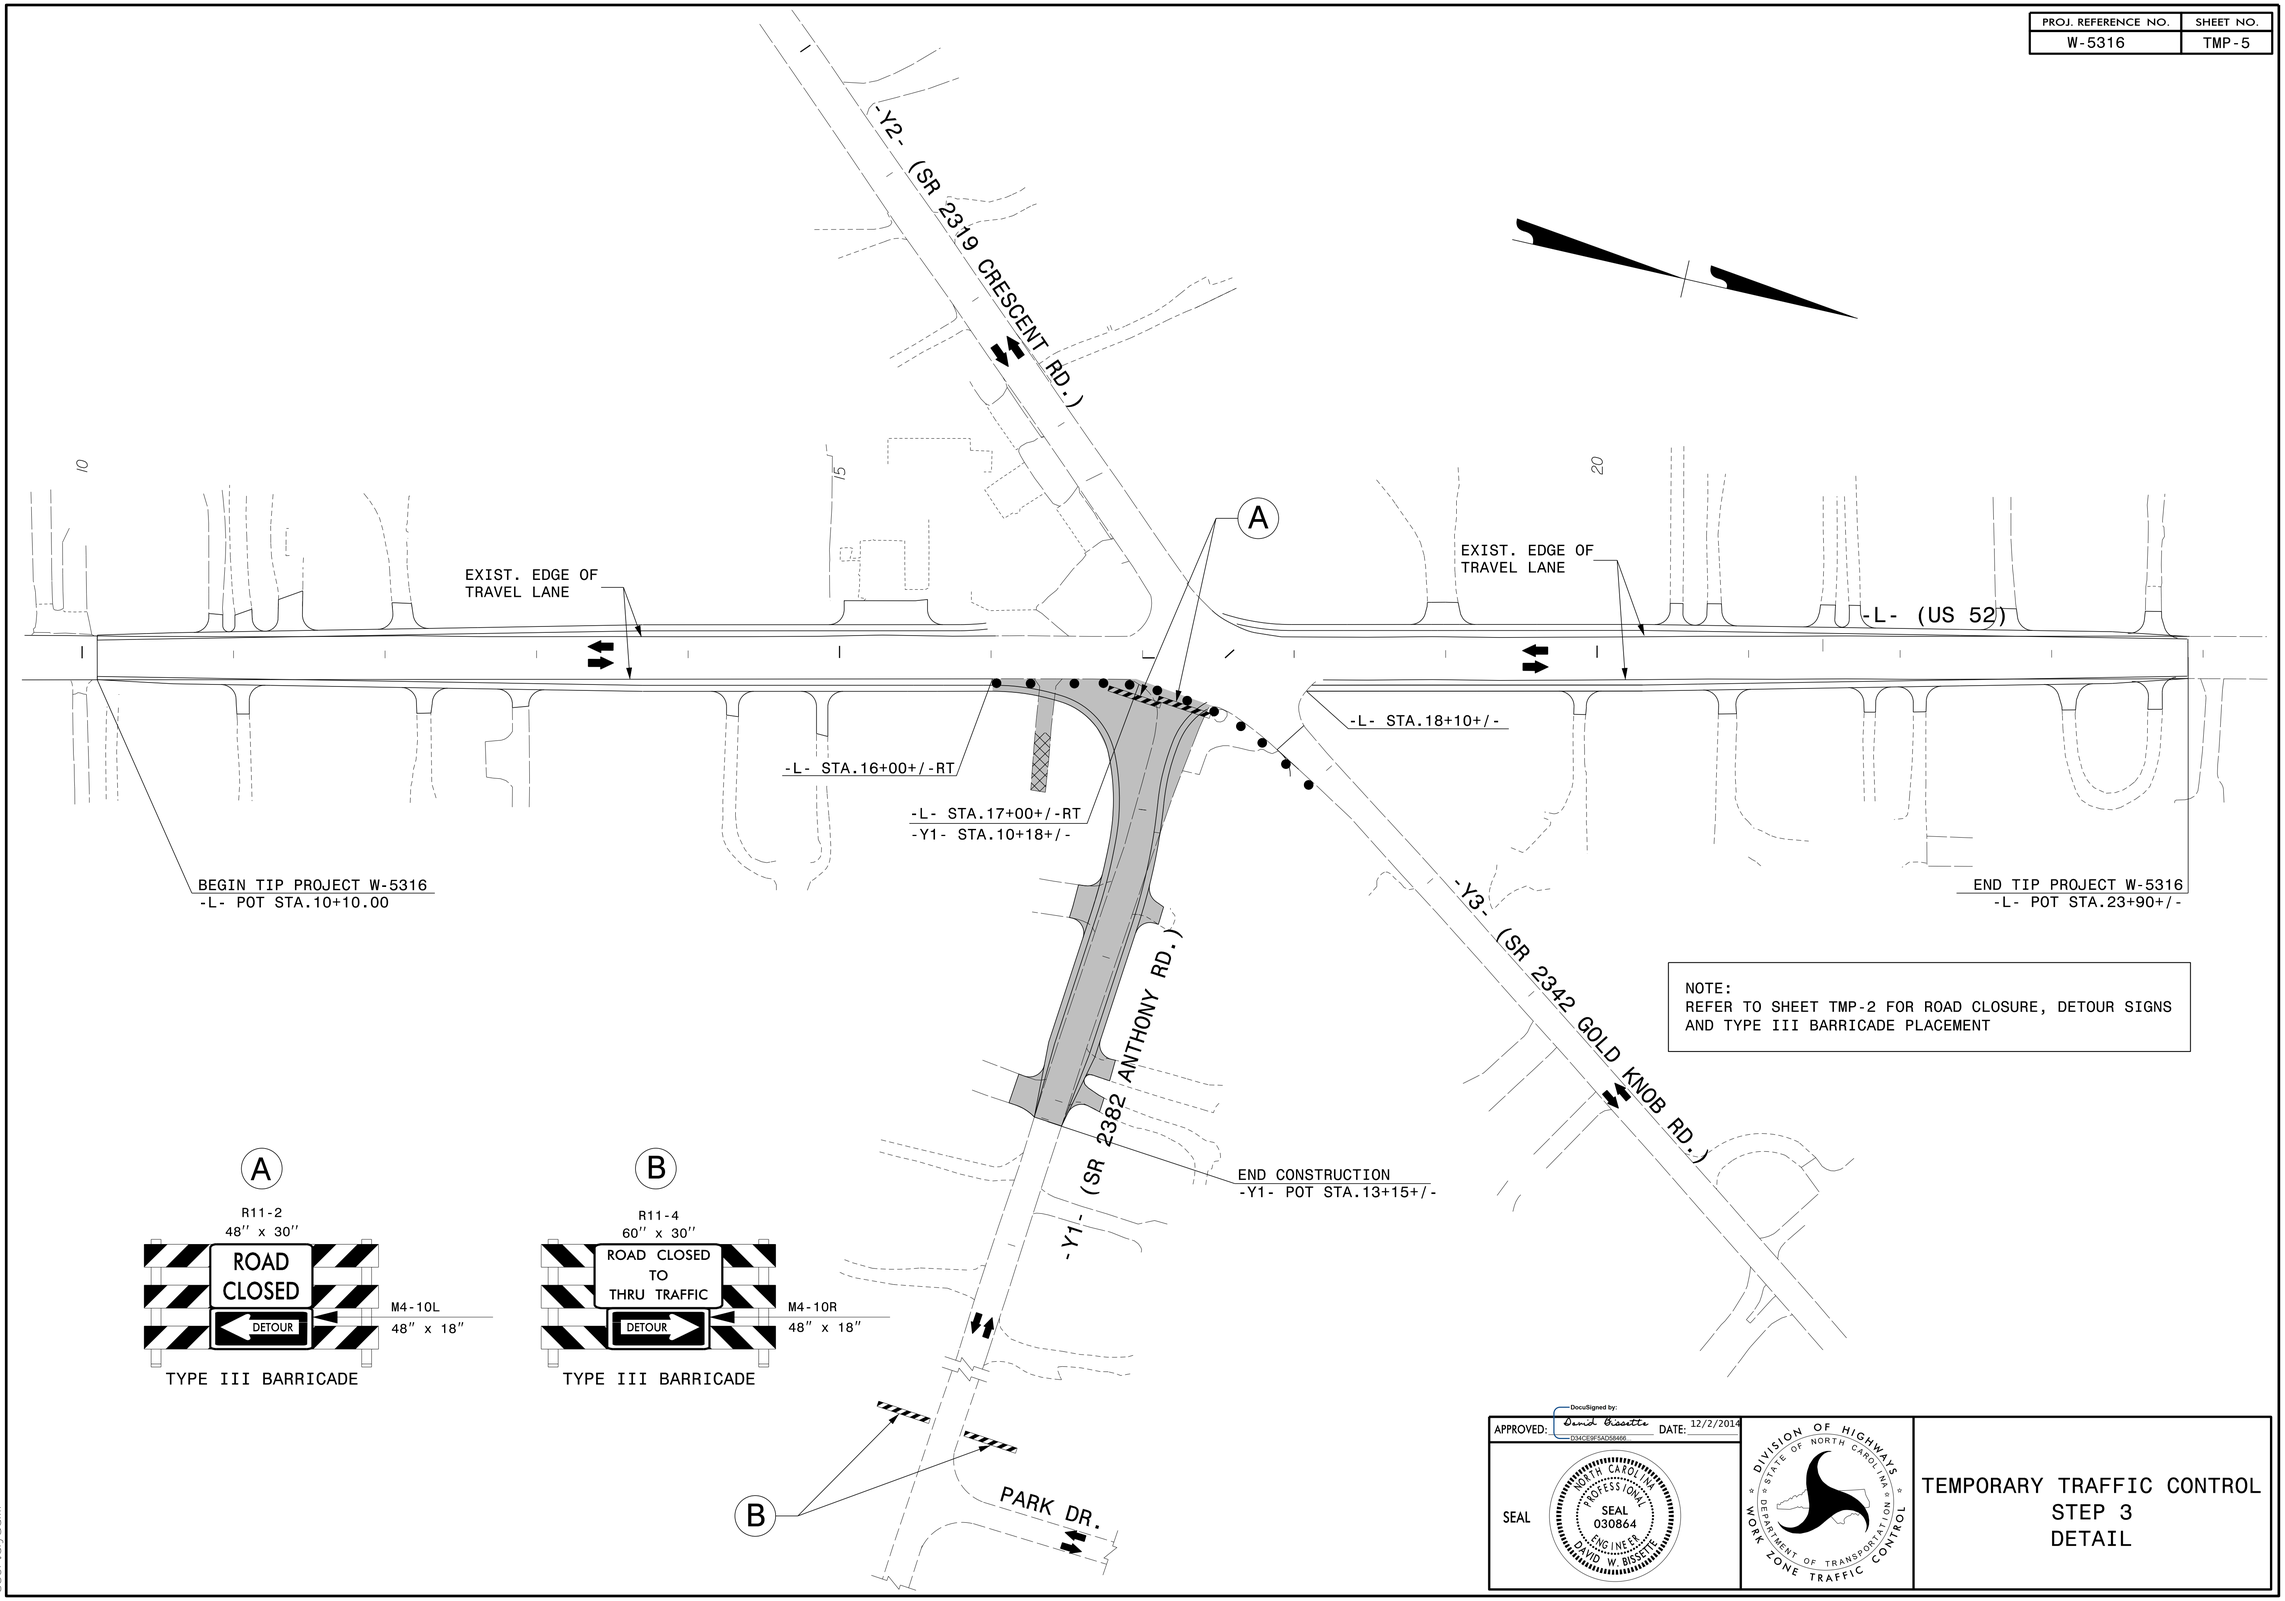

NOTE:
REFER TO SHEET TMP-2 FOR ROAD CLOSURE, DETOUR SIGNS AND TYPE III BARRICADE PLACEMENT

APPROVED: DocuSigned by: David Bissette DATE: 12/2/2014
D34CE9F5AD58466...

SEAL

NORTH CAROLINA PROFESSIONAL SEAL 030864 ENGINEER DAVID W. BISSETTE

DIVISION OF HIGHWAYS STATE OF NORTH CAROLINA DEPARTMENT OF TRANSPORTATION WORK ZONE TRAFFIC CONTROL

TEMPORARY TRAFFIC CONTROL
STEP 3
DETAIL

12/2/2014
P:\TIPProjects-W\W5316\Traffic\TrafficControl\TCP\I-0914BB_FinalTMP_I028I4\W-5316_TC_TMP_5.dgn
User:alyudmi