PROJ. REFERENCE NO.	SHEET NO.
W-5316	TMP-4

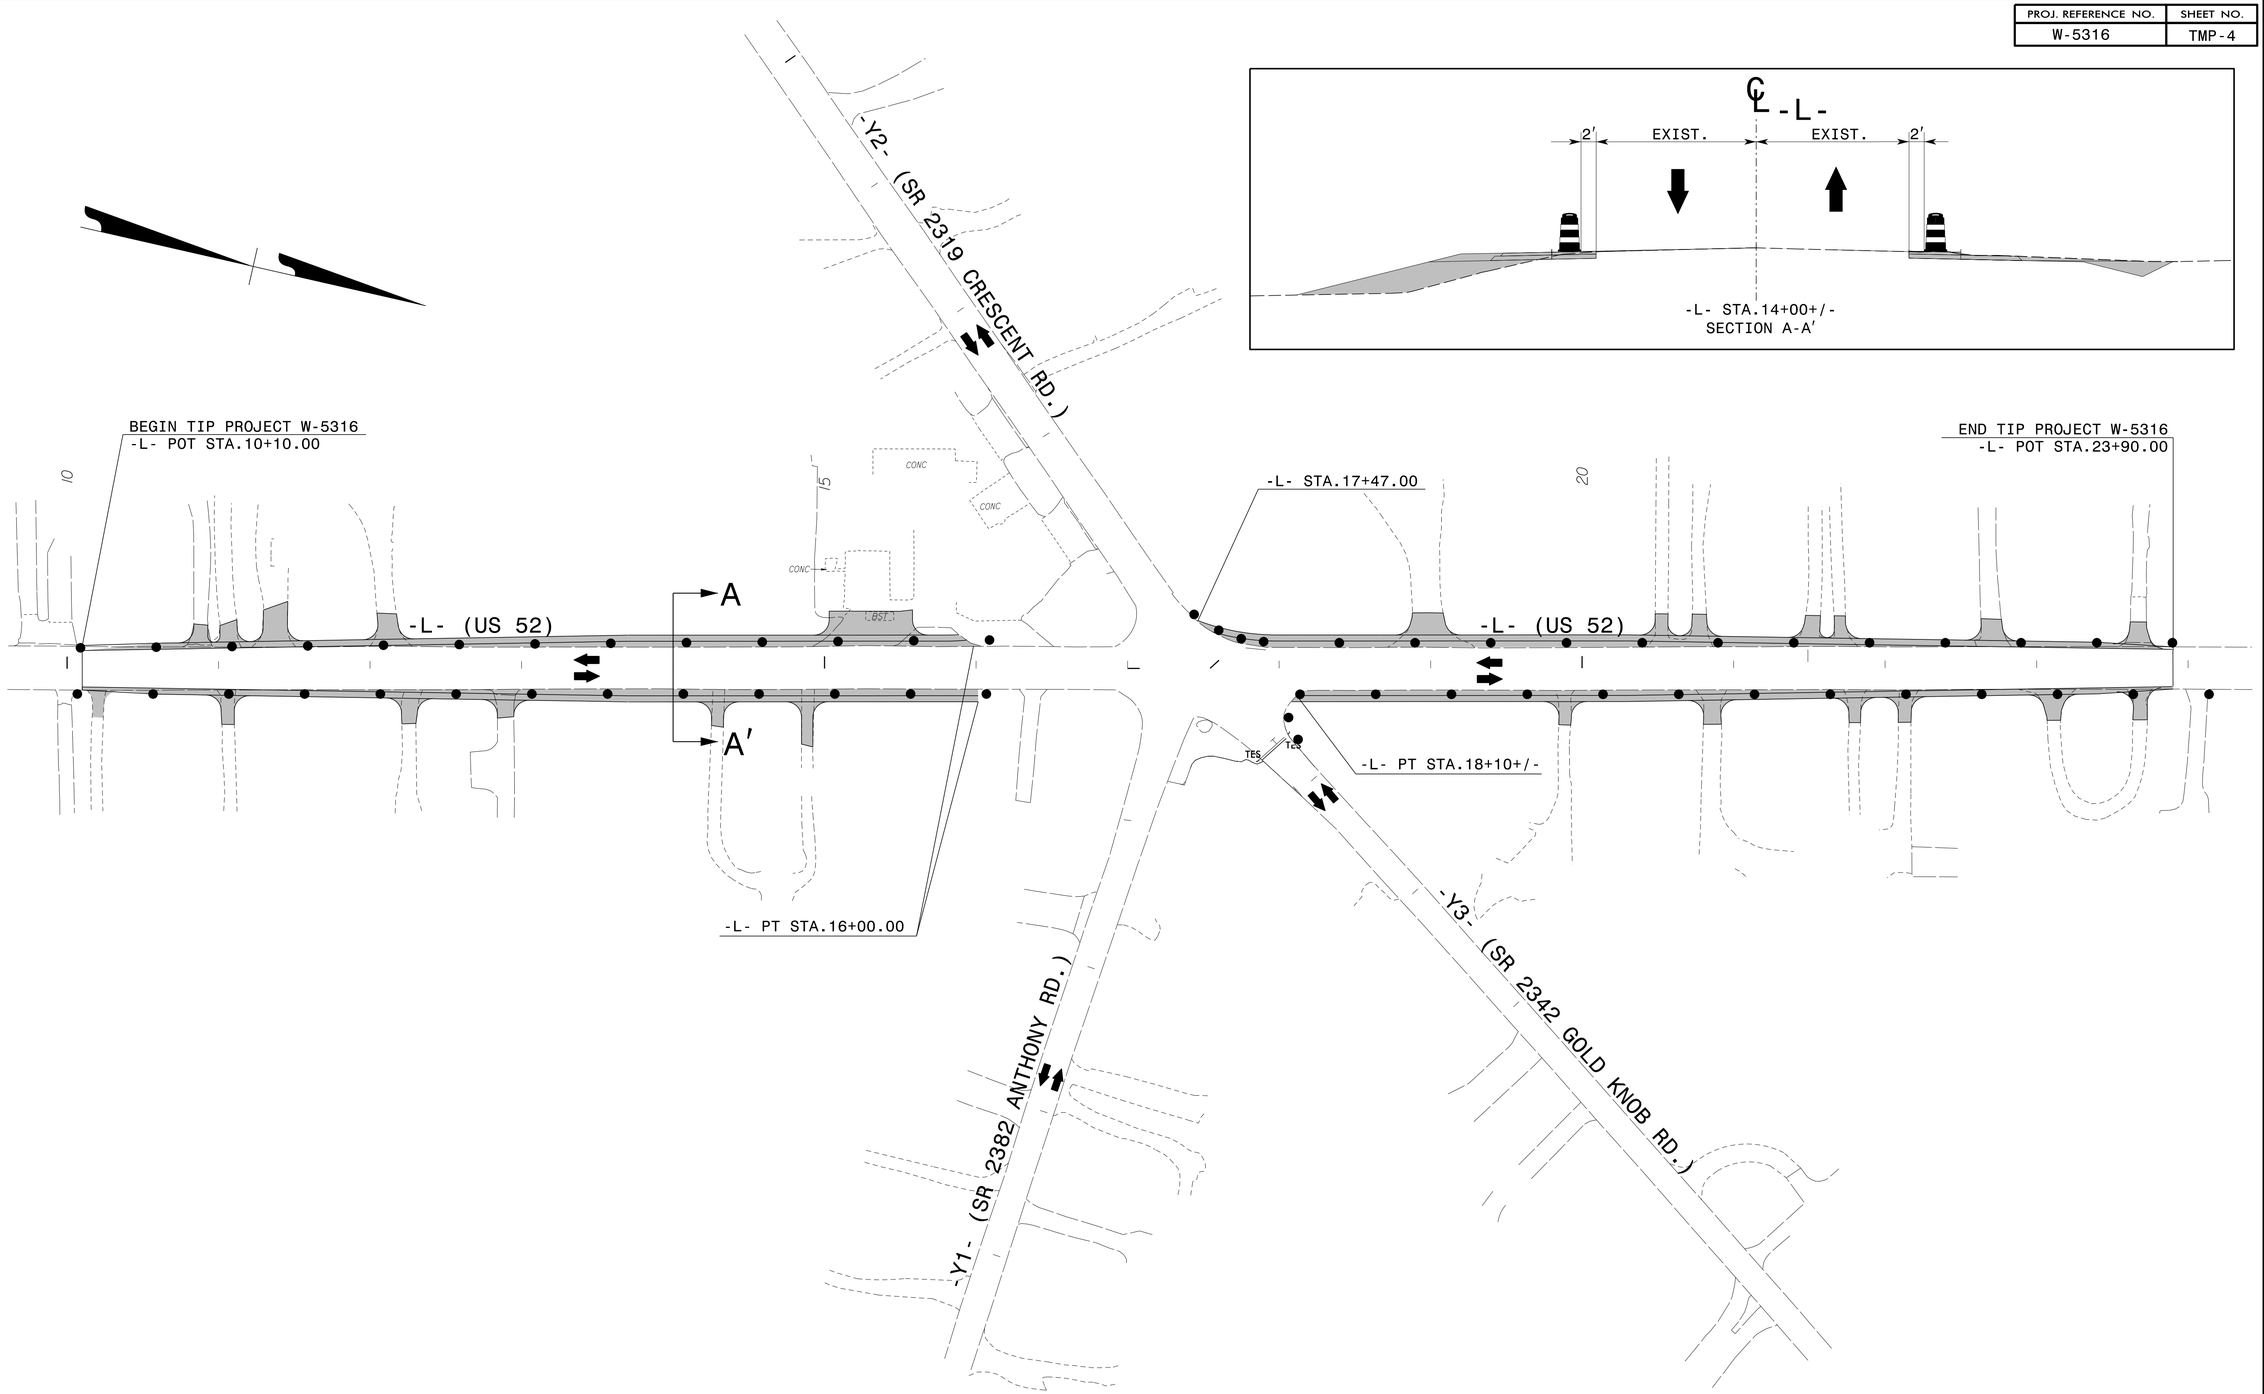

APPROVED: DocuSigned by: David Bissette D34CE9F5AD58466... DATE: 12/2/2014

SEAL

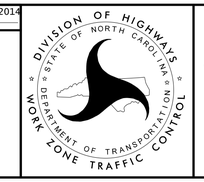

TEMPORARY TRAFFIC CONTROL
STEP 2
DETAIL

12/2/2014
P:\TIPProjects-W\W5316\Traffic\TrafficControl\TCP\I-0914BB_Final TMP_J02814\W-5316_TC_TMP_4.dgn
User:alyudmi