PROJECT REFERENCE NO.	SHEET NO.
W-5316	PMP-2

APPROVED: DocuSigned by: Ronald W. King 0695D7A9577C4DC...

DATE: 11/26/2014

SEAL

NORTH CAROLINA PROFESSIONAL SEAL 022959 ENGINEER RONALD W. KING

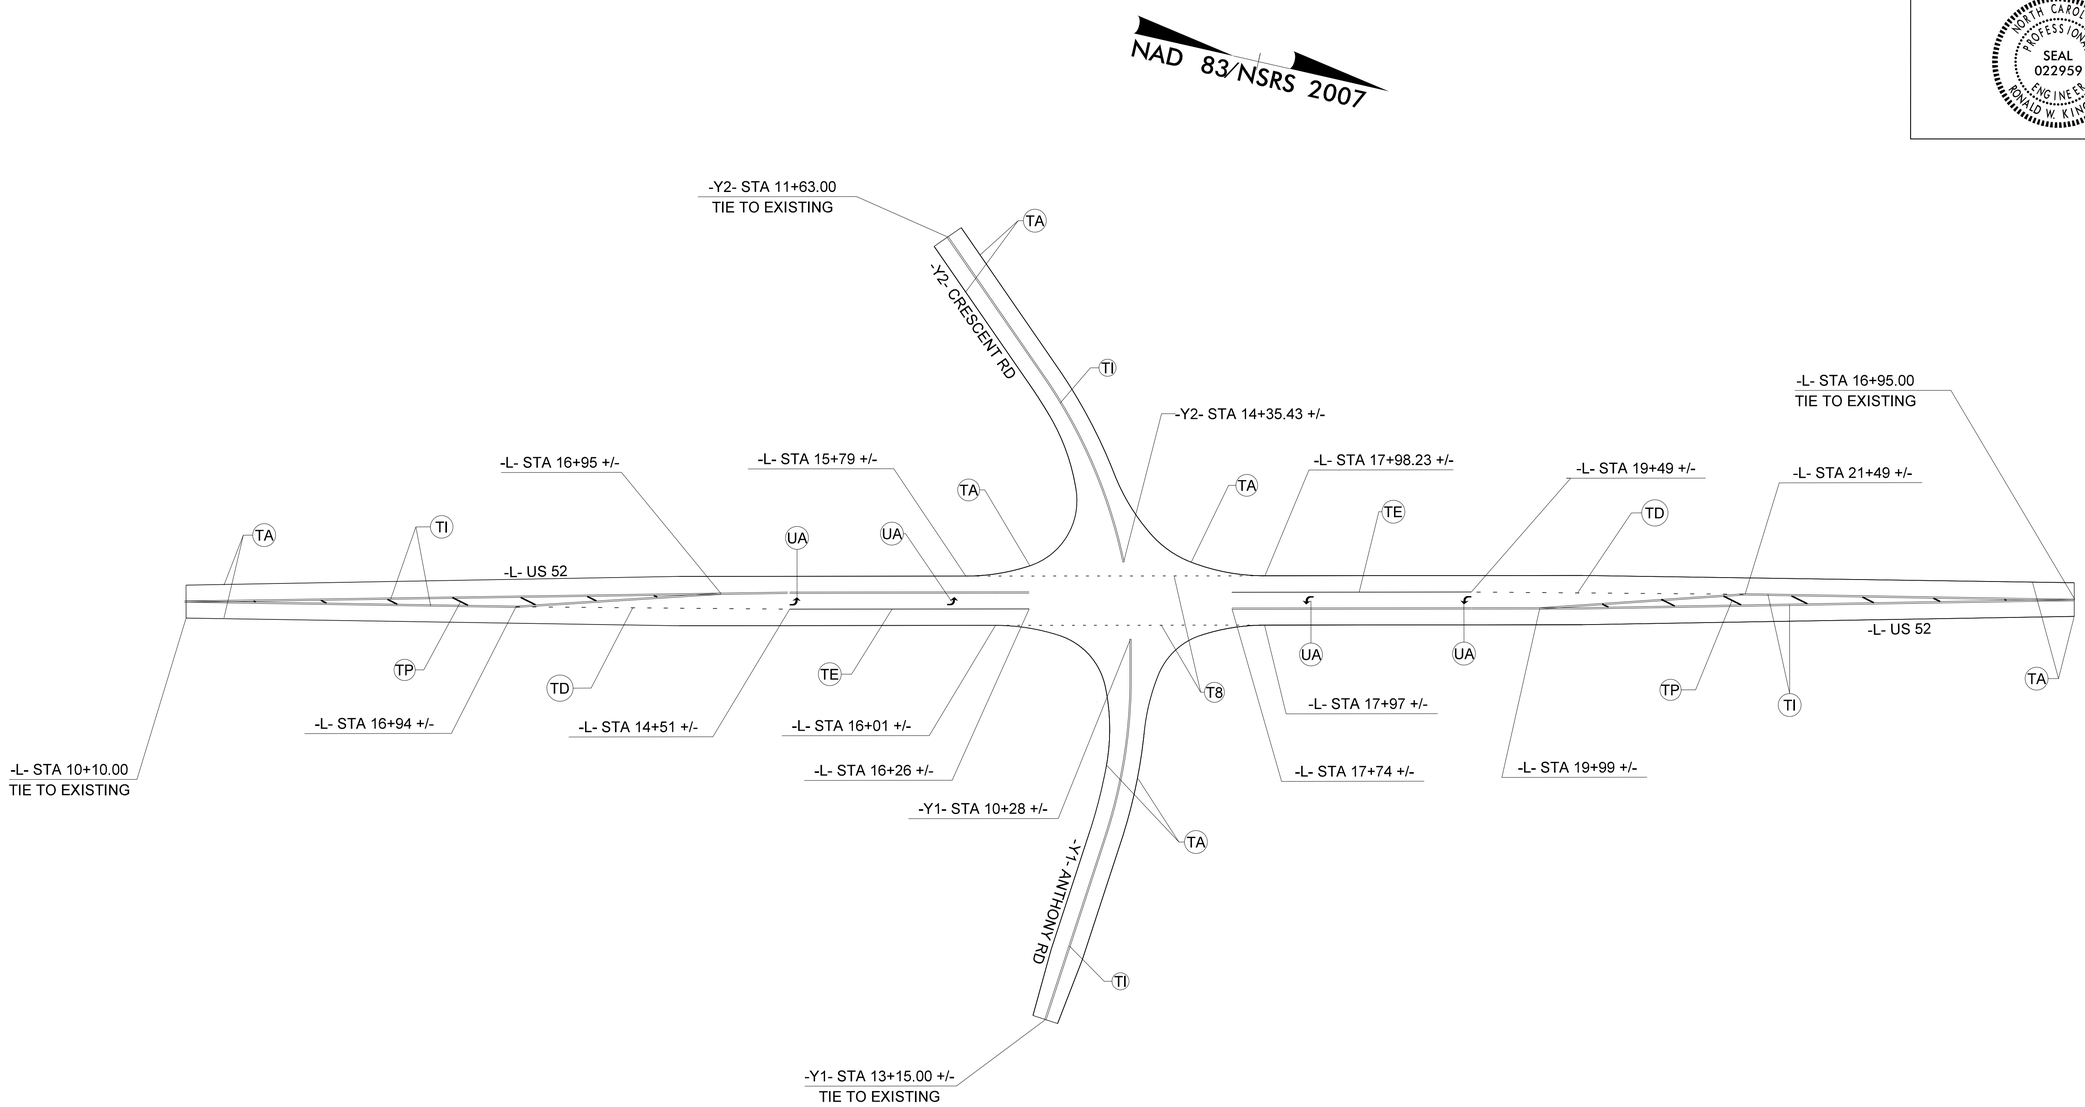

PAVEMENT MARKING SCHEDULE

SYMBOL	DESCRIPTION
TA	WHITE EDGELINE (4", 90MIL)
TI	YELLOW DOUBLE CENTER (4", 120 MIL)
TE	WHITE SOLID LANE LINE (4", 120 MIL)
TP	YELLOW DIAGONAL (8", 90 MIL)
T8	2 FT. - 6 FT./SP WHITE MINISKIP (4", 120 MIL)
TD	3 FT. - 9 FT./SP WHITE MINISKIP (4", 120 MIL)
UA	LEFT TURN ARROW (90 MIL)

PAVEMENT MARKING DETAIL

11/25/2014
R:\TIPProjects-W\W5316\Traffic\Signing\CADD\Signing Layout Plans\W-5316 PMP SHEETS.dgn
User:ronald