PROJECT REFERENCE NO.	SHEET NO.
W-5316	EC-4/CONST.4
ROADWAY DESIGN ENGINEER	HYDRAULICS ENGINEER

CLEARING AND GRUBBING
EROSION CONTROL FOR
CONSTRUCTION SHEET 4

NAD 83/NSRS 2007

NOTE:
PLACE TEMPORARY ROCK SEDIMENT DAMS TYPE – B AND TEMPORARY ROCK SILT CHECKS TYPE – A AT DRAINAGE OUTLETS.

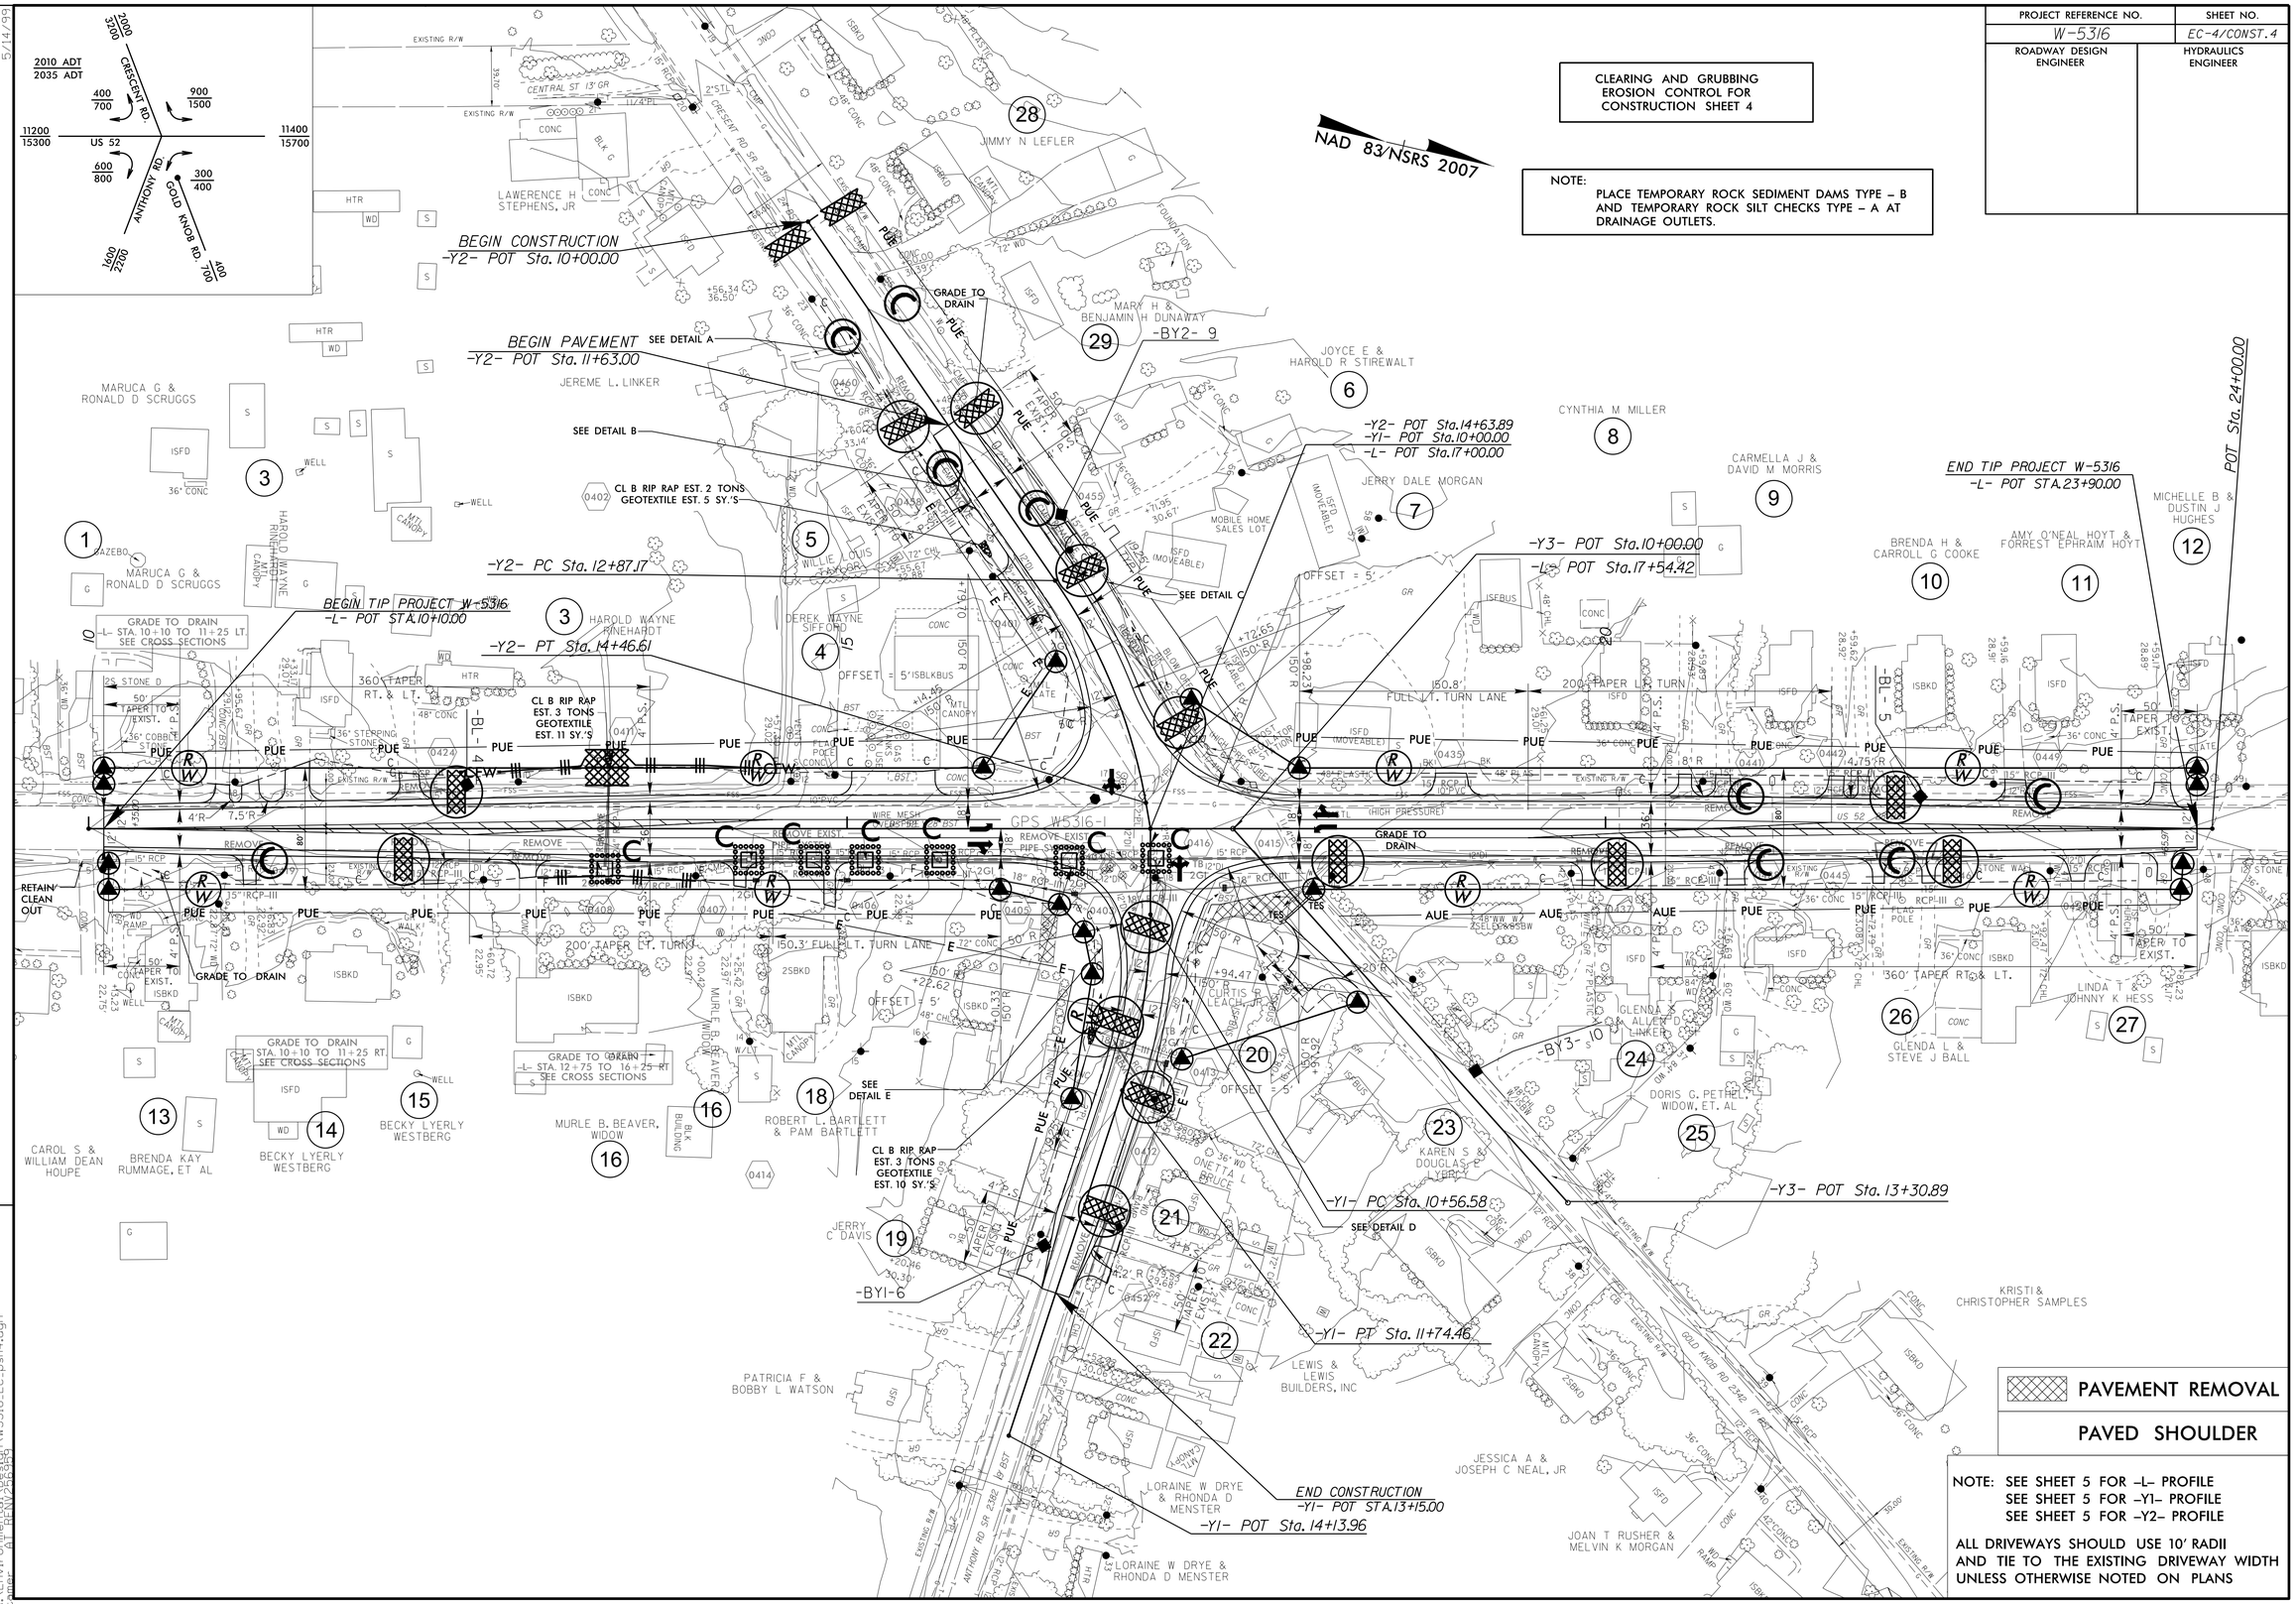

NOTE: SEE SHEET 5 FOR –L– PROFILE
SEE SHEET 5 FOR –Y1– PROFILE
SEE SHEET 5 FOR –Y2– PROFILE

ALL DRIVEWAYS SHOULD USE 10' RADII AND TIE TO THE EXISTING DRIVEWAY WIDTH UNLESS OTHERWISE NOTED ON PLANS

REVISIONS

5/14/99

02-DEC-2014 08:41
R:\Environmental\Design\W5316_EC_psh4.dgn