PROJECT REFERENCE NO.	SHEET NO.
W-5316	EC-5/CONST.4
ROADWAY DESIGN ENGINEER	HYDRAULICS ENGINEER

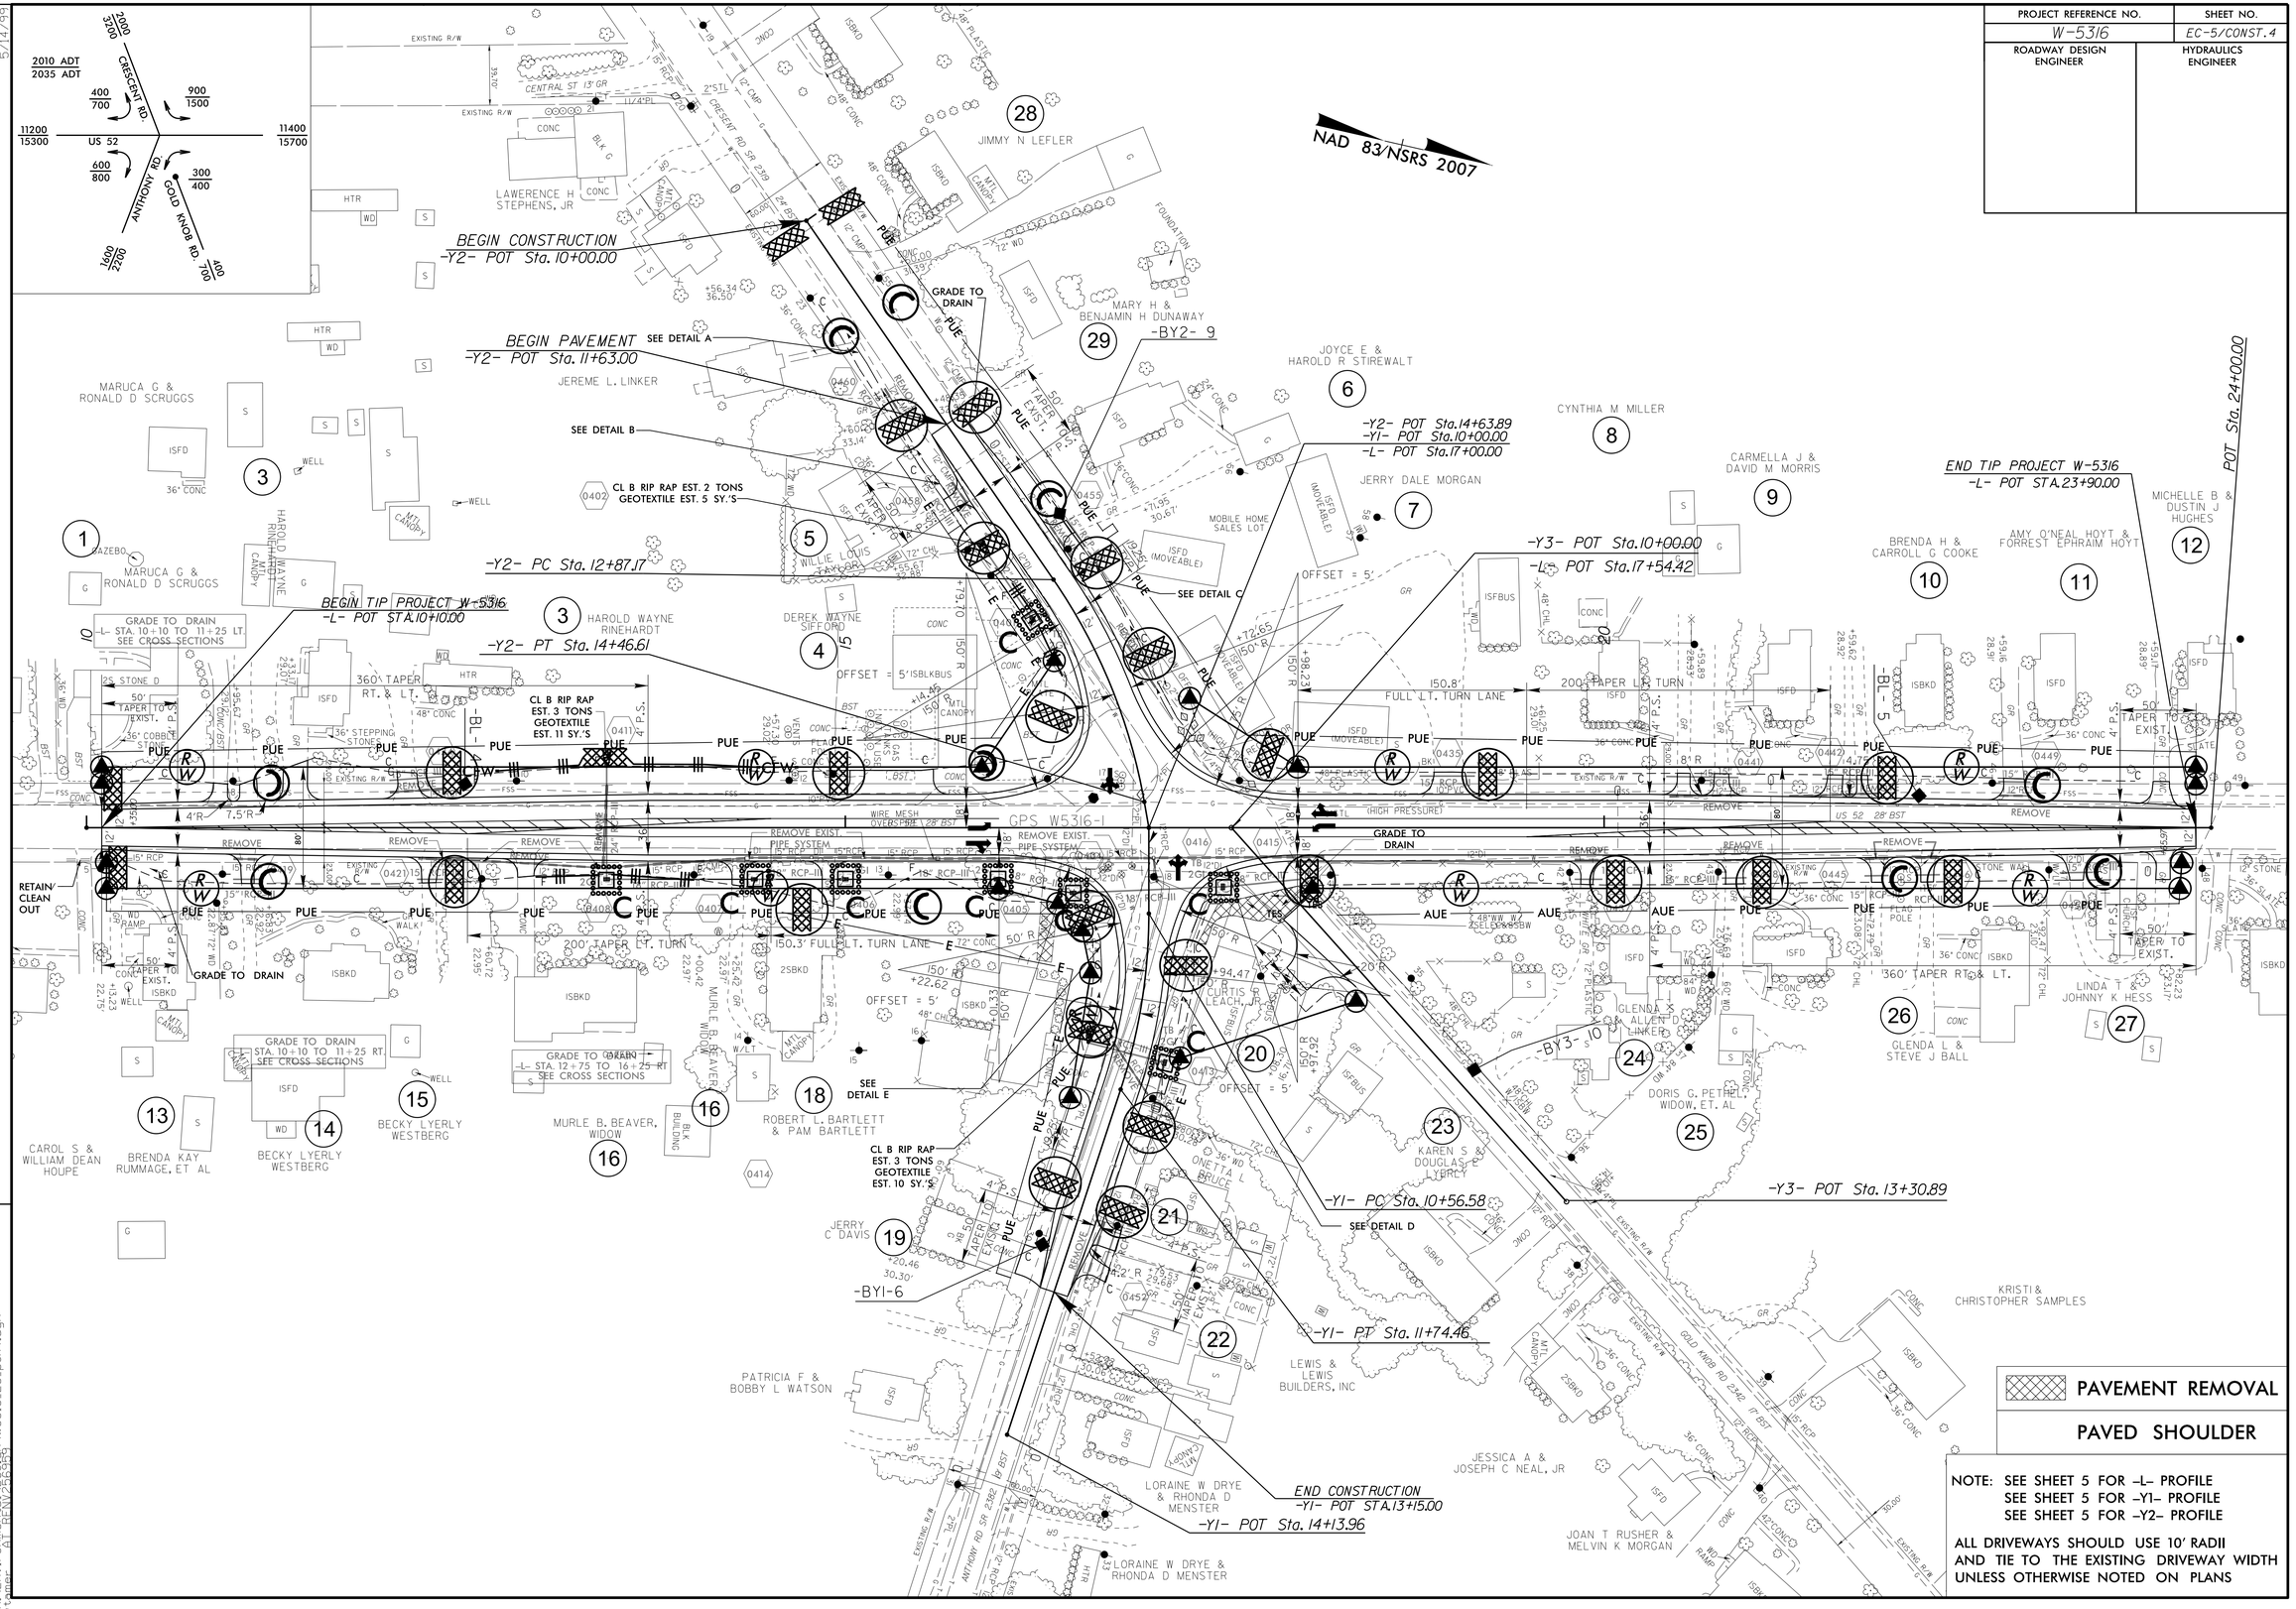

REVISIONS

5/14/99

02-DEC-2014 08:42
R:\Environmental\Design\W5316_EC_psh4.dgn