PROJECT REFERENCE NO.	SHEET NO.
W-5316	SIGN-3

APPROVED: DocuSigned by: Ronald W. King 0695D7A9577C4DC...

DATE: 11/26/2014

SEAL

NORTH CAROLINA PROFESSIONAL SEAL 022959 ENGINEER RONALD W. KING

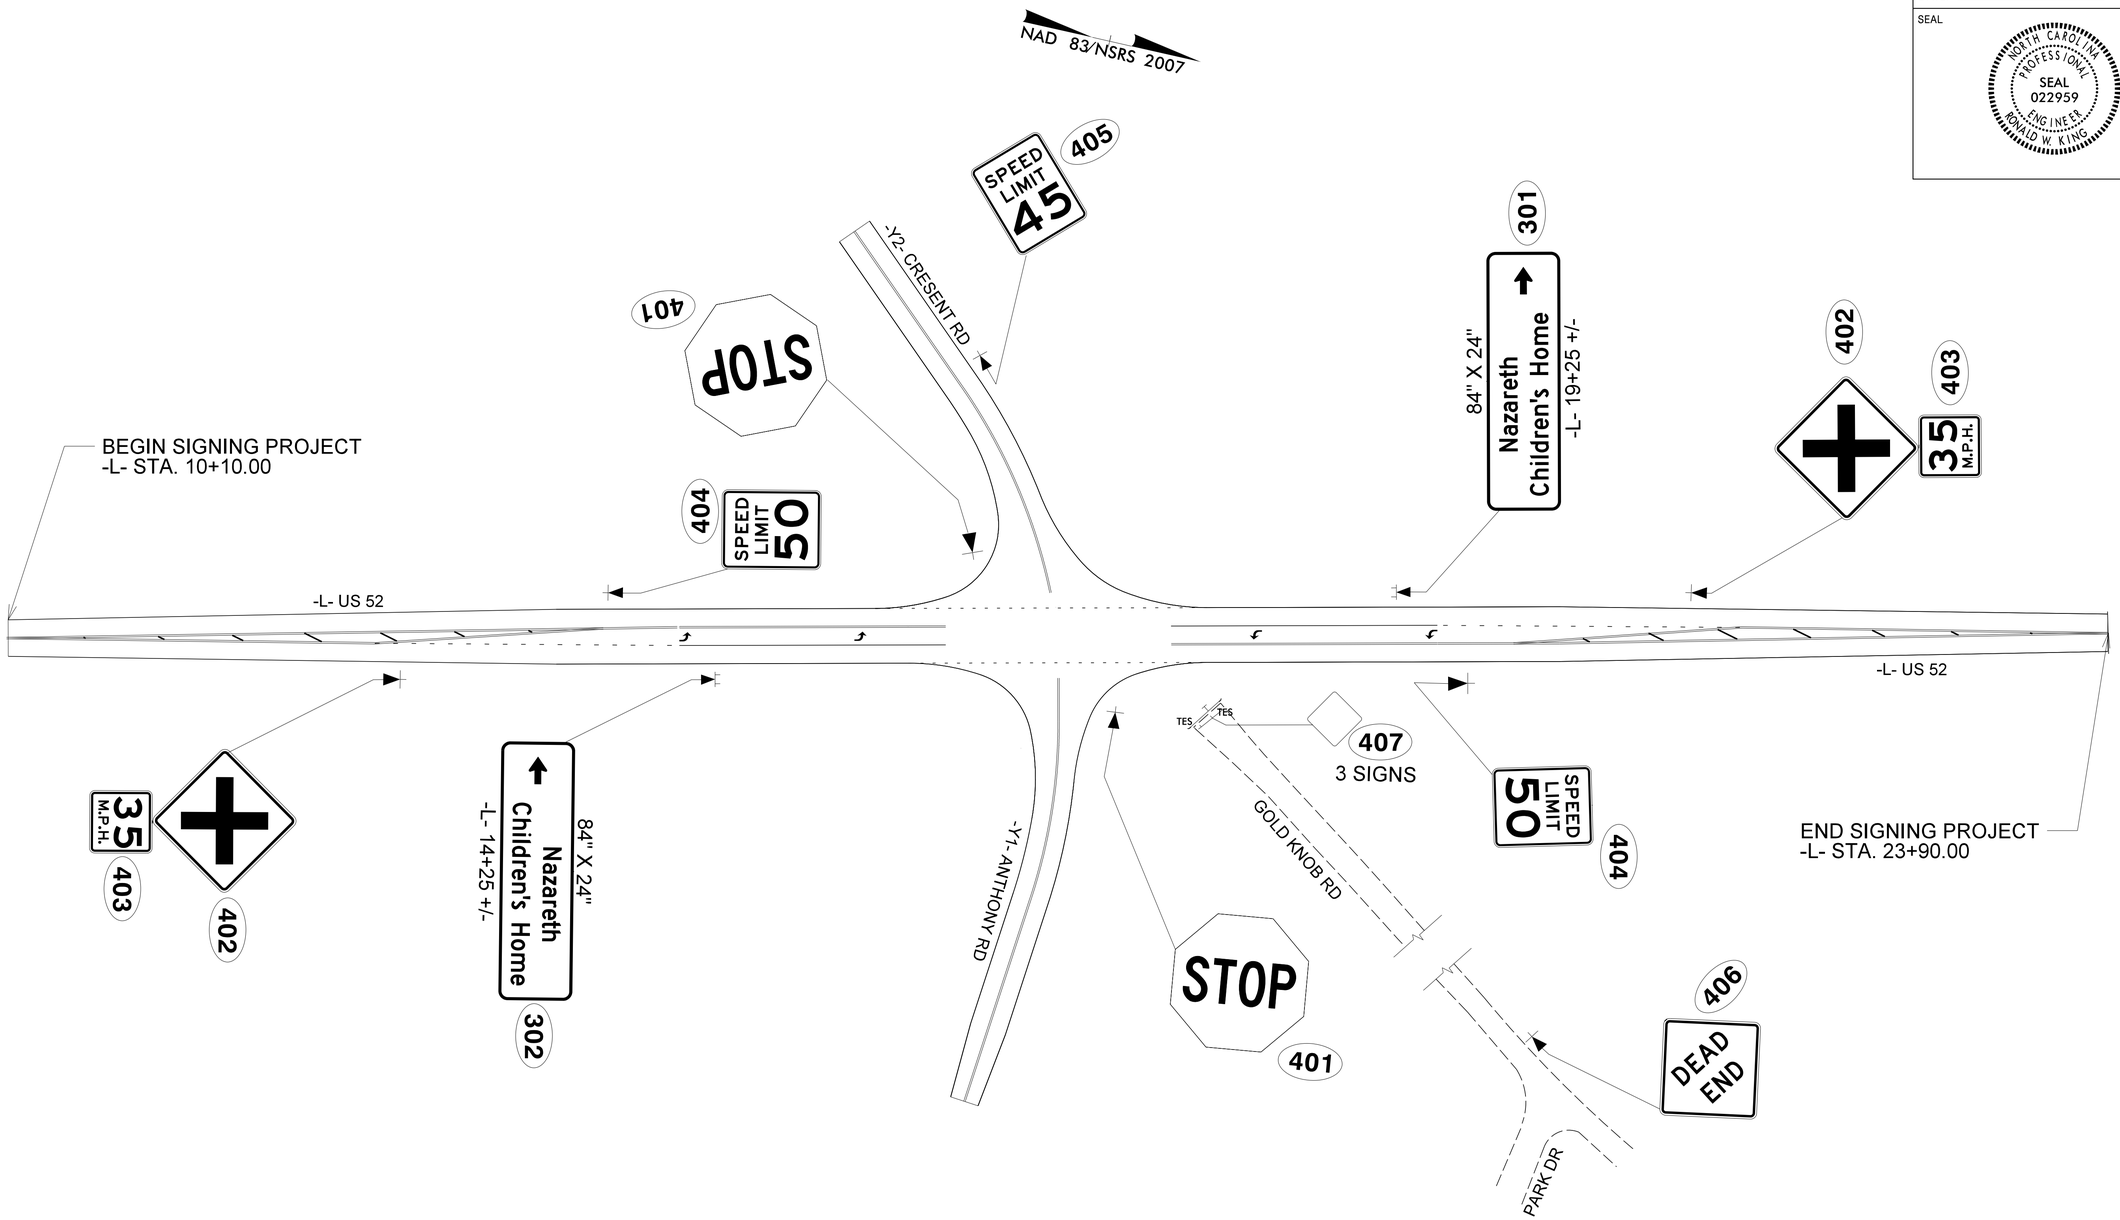

EXISTING AND PROPOSED SIGNS

11/26/2014
P:\TIPProjects-W\W5316\Traffic\Signing\CADD\Signing Layout Plans\W-5316 SIGNING SHEETS.dgn