09/08/99

TIP PROJECT: W-5316

CONTRACT: C203561

See Sheet 1A-1 For Index of Sheets
See Sheet 1B-1 For Conventional Symbols

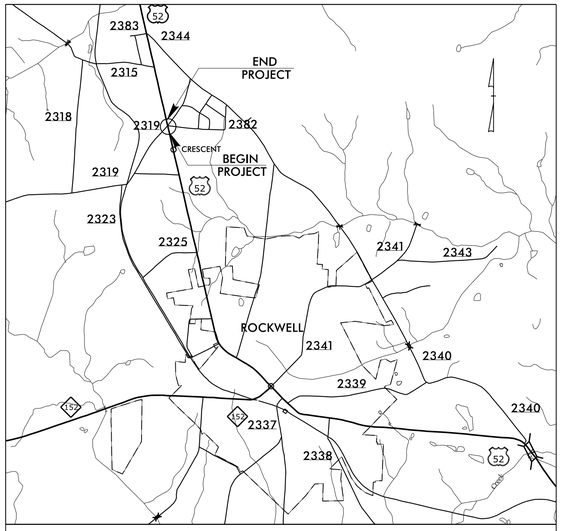

VICINITY MAP

T.I.P. NO.	SHEET NO.
W-5316	UC-1

STATE OF NORTH CAROLINA
DIVISION OF HIGHWAYS

UTILITY CONSTRUCTION PLANS
ROWAN COUNTY

LOCATION: US 52 AT THE INTERSECTION WITH SR 2342 (GOLD KNOB ROAD), SR 2319 (CRESENT ROAD) AND SR 2382 (ANTHONY ROAD)

TYPE OF WORK: WATER LINE AND SANITARY SEWER FORCE MAIN WORK

NAD 83/NSRS 2007

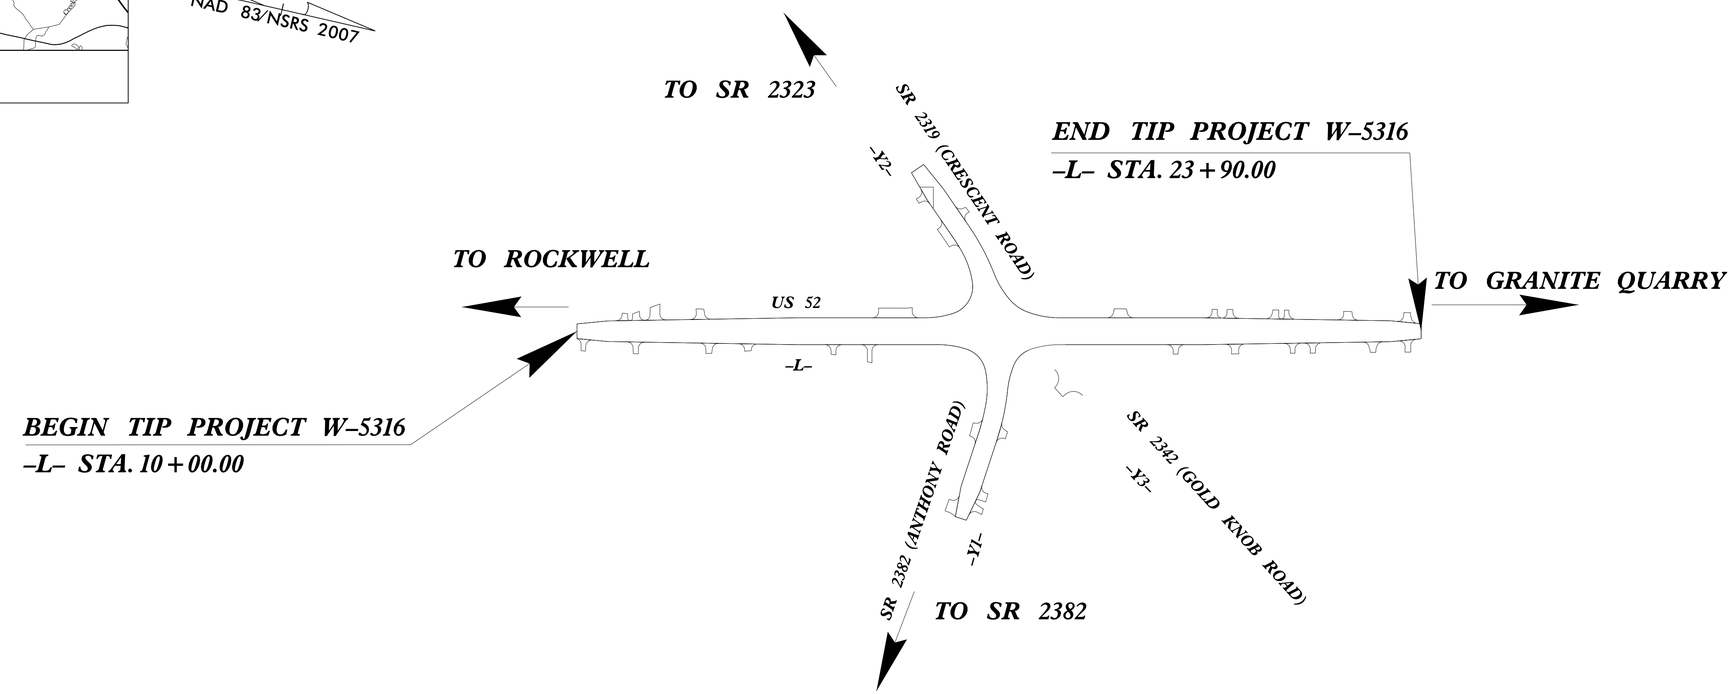

GRAPHIC SCALES

50 25 0 50 100
PLANS

50 25 0 50 100
PROFILE (HORIZONTAL)

10 5 0 10 20
PROFILE (VERTICAL)

INDEX OF SHEETS

SHEET NO.	DESCRIPTION
UC-1	TITLE SHEET
UC-2	UTILITY SYMBOLOGY
UC-3	NOTES AND DETAILS
UC-4	UTILITY CONSTRUCTION SHEET

WATER AND SEWER OWNERS ON PROJECT

(1) WATER - SALISBURY-ROWAN UTILITIES
(2) SANITARY SEWER - SALISBURY-ROWAN UTILITIES

SEAL

1/28/2015

PREPARED IN THE OFFICE OF:
DIVISION OF HIGHWAYS
UTILITIES UNIT
UTILITIES ENGINEERING

1555 MAIL SERVICES CENTER
RALEIGH NC 27699-1555
PHONE (919) 707-6690
FAX (919) 250-4151

Roger Worthington, P.E. — UTILITIES SECTION ENGINEER
Steve Mckee, P.E. — UTILITIES SQUAD LEADER PROJECT ENGINEER
John Nigro — UTILITIES PROJECT DESIGNER

27-JAN-2015 11:43
R:\Utilities\Engineering\UC\Proj\W5316_UT_Title_UCI.psh.dgn
$$$$USERNAME$$$$