PROJECT REFERENCE NO.	SHEET NO.
W-5316	U0-2

UTILITIES BY OTHERS

NOTE:
ALL PROPOSED UTILITY WORK SHOWN ON THIS SHEET WILL BE DONE BY OTHERS. NO PAYMENT WILL BE MADE TO THE CONTRACTOR FOR PROPOSED UTILITY WORK SHOWN ON THIS SHEET.

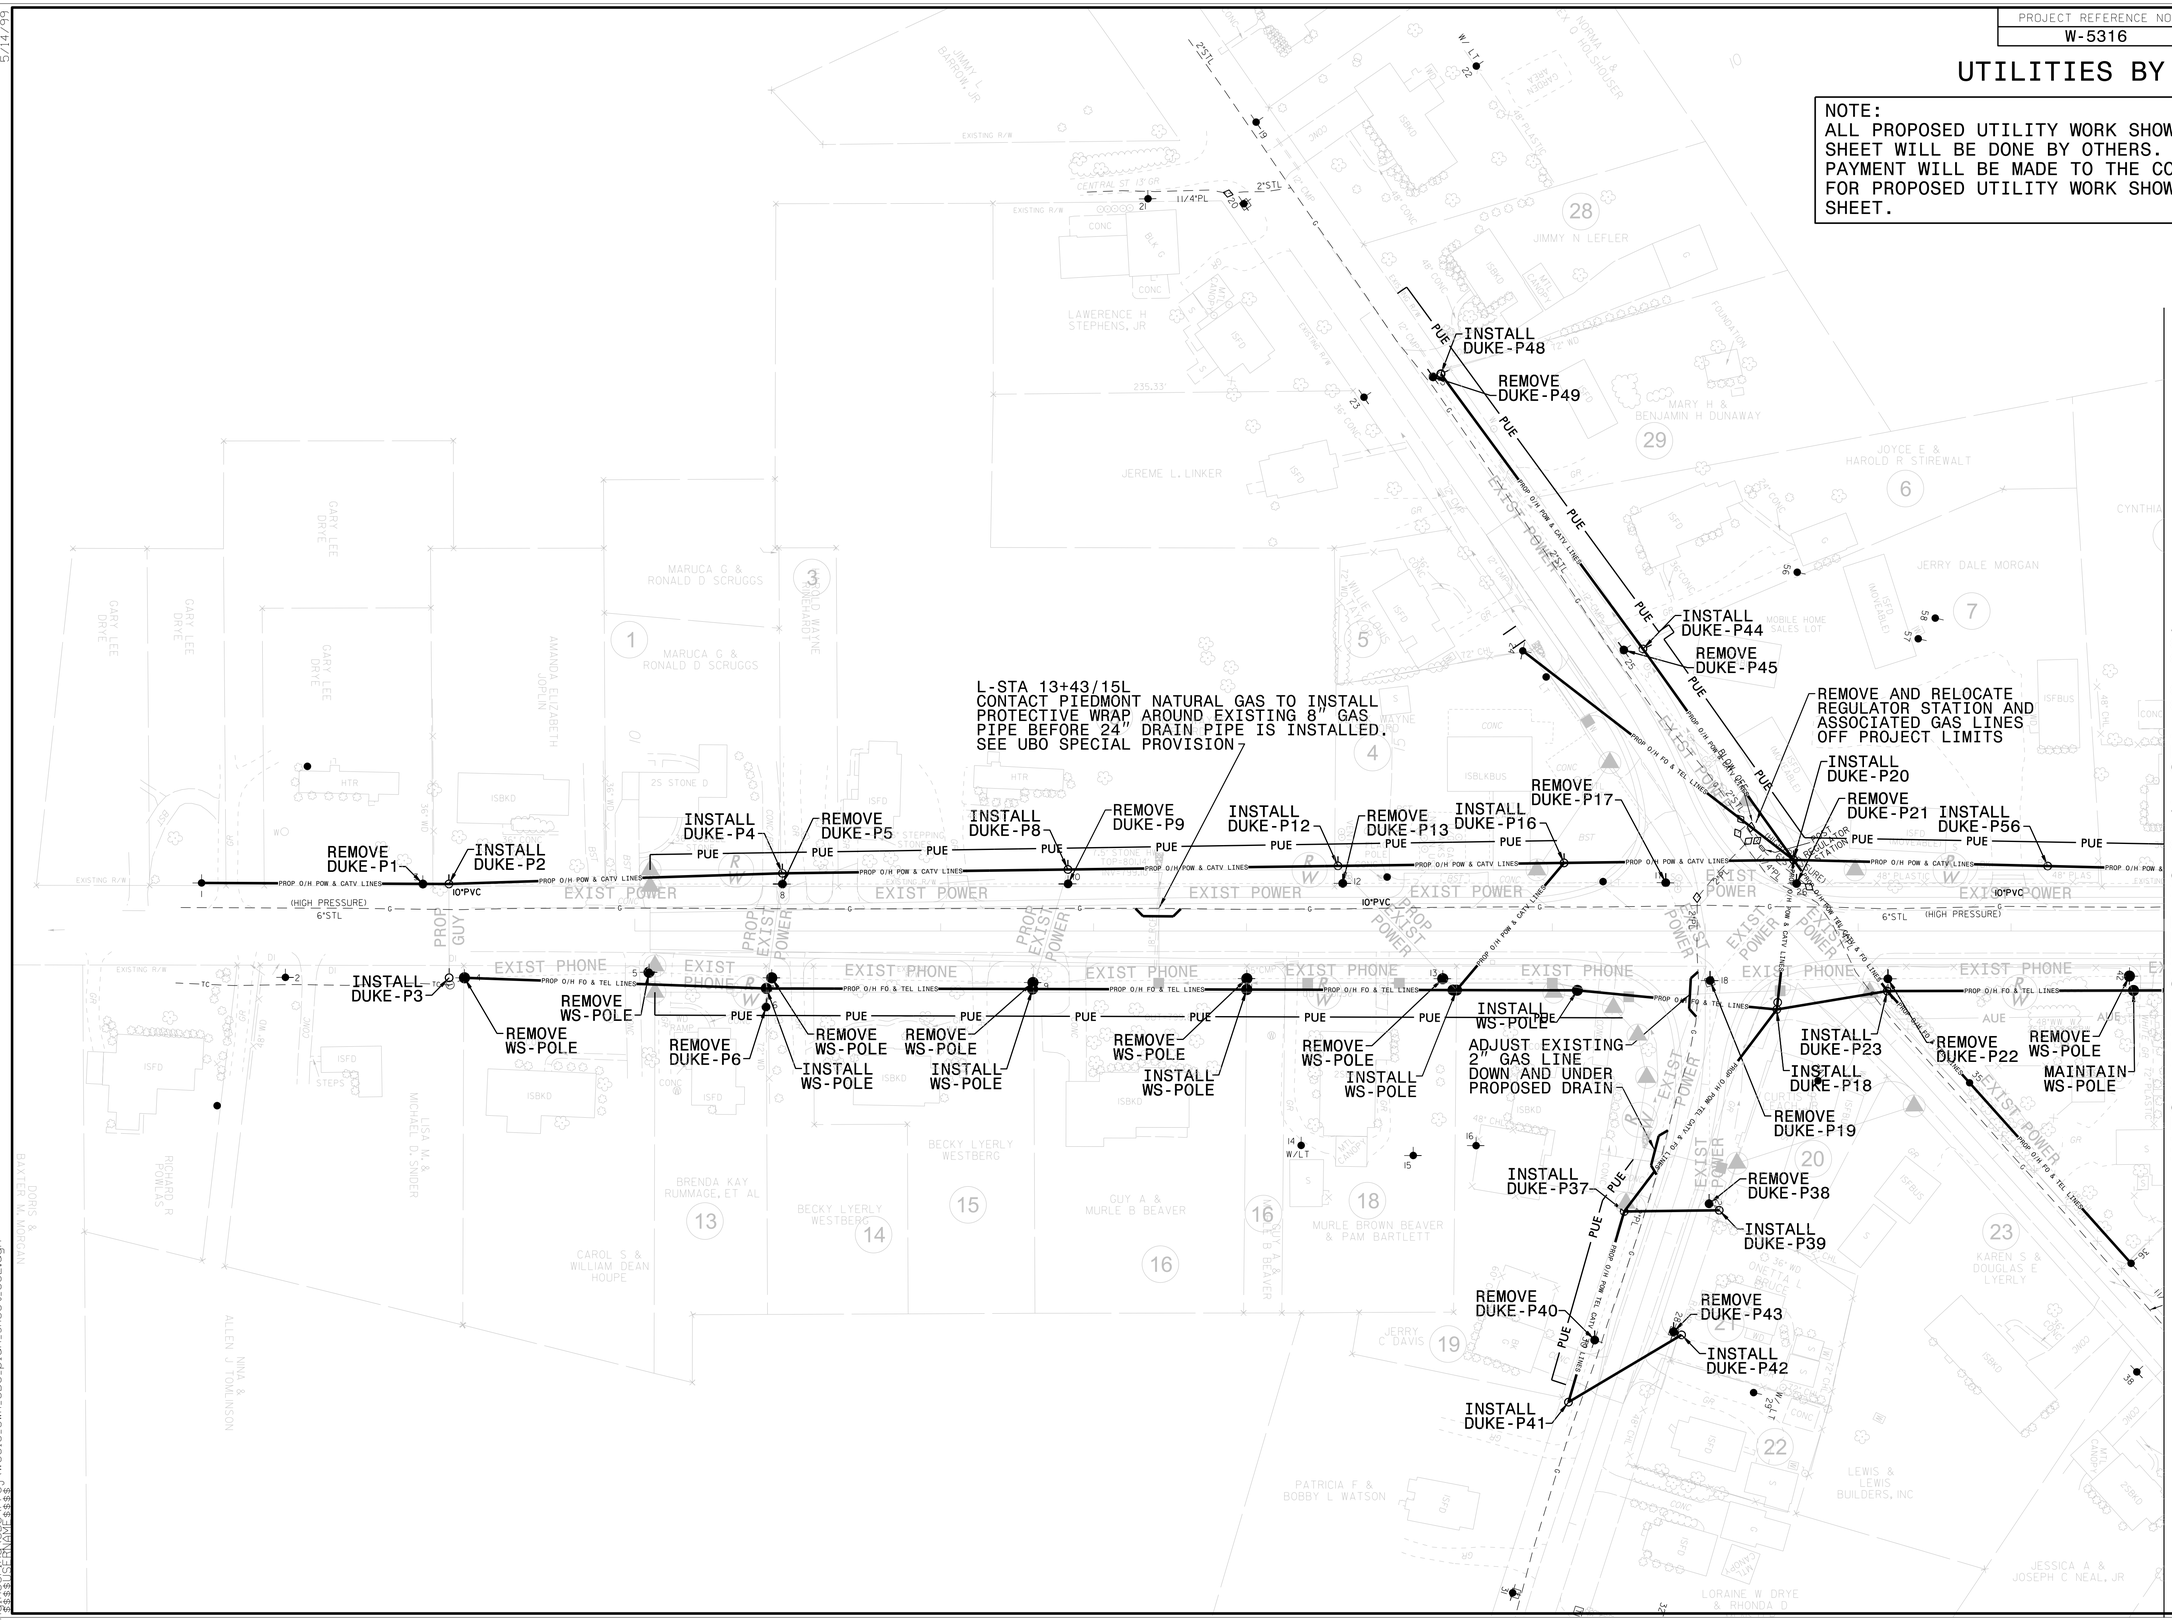

5/14/99

09-JAN-2015 12:47
es\Engineering\UBO\Proj\W5316_ewh_UBO_plan_sheet_U02.dgn
$$$$USERNAME$$$$