PROJECT REFERENCE NO.	SHEET NO.
W-5316	U0-3

UTILITIES BY OTHERS

NOTE:
ALL PROPOSED UTILITY WORK SHOWN ON THIS SHEET WILL BE DONE BY OTHERS. NO PAYMENT WILL BE MADE TO THE CONTRACTOR FOR PROPOSED UTILITY WORK SHOWN ON THIS SHEET.

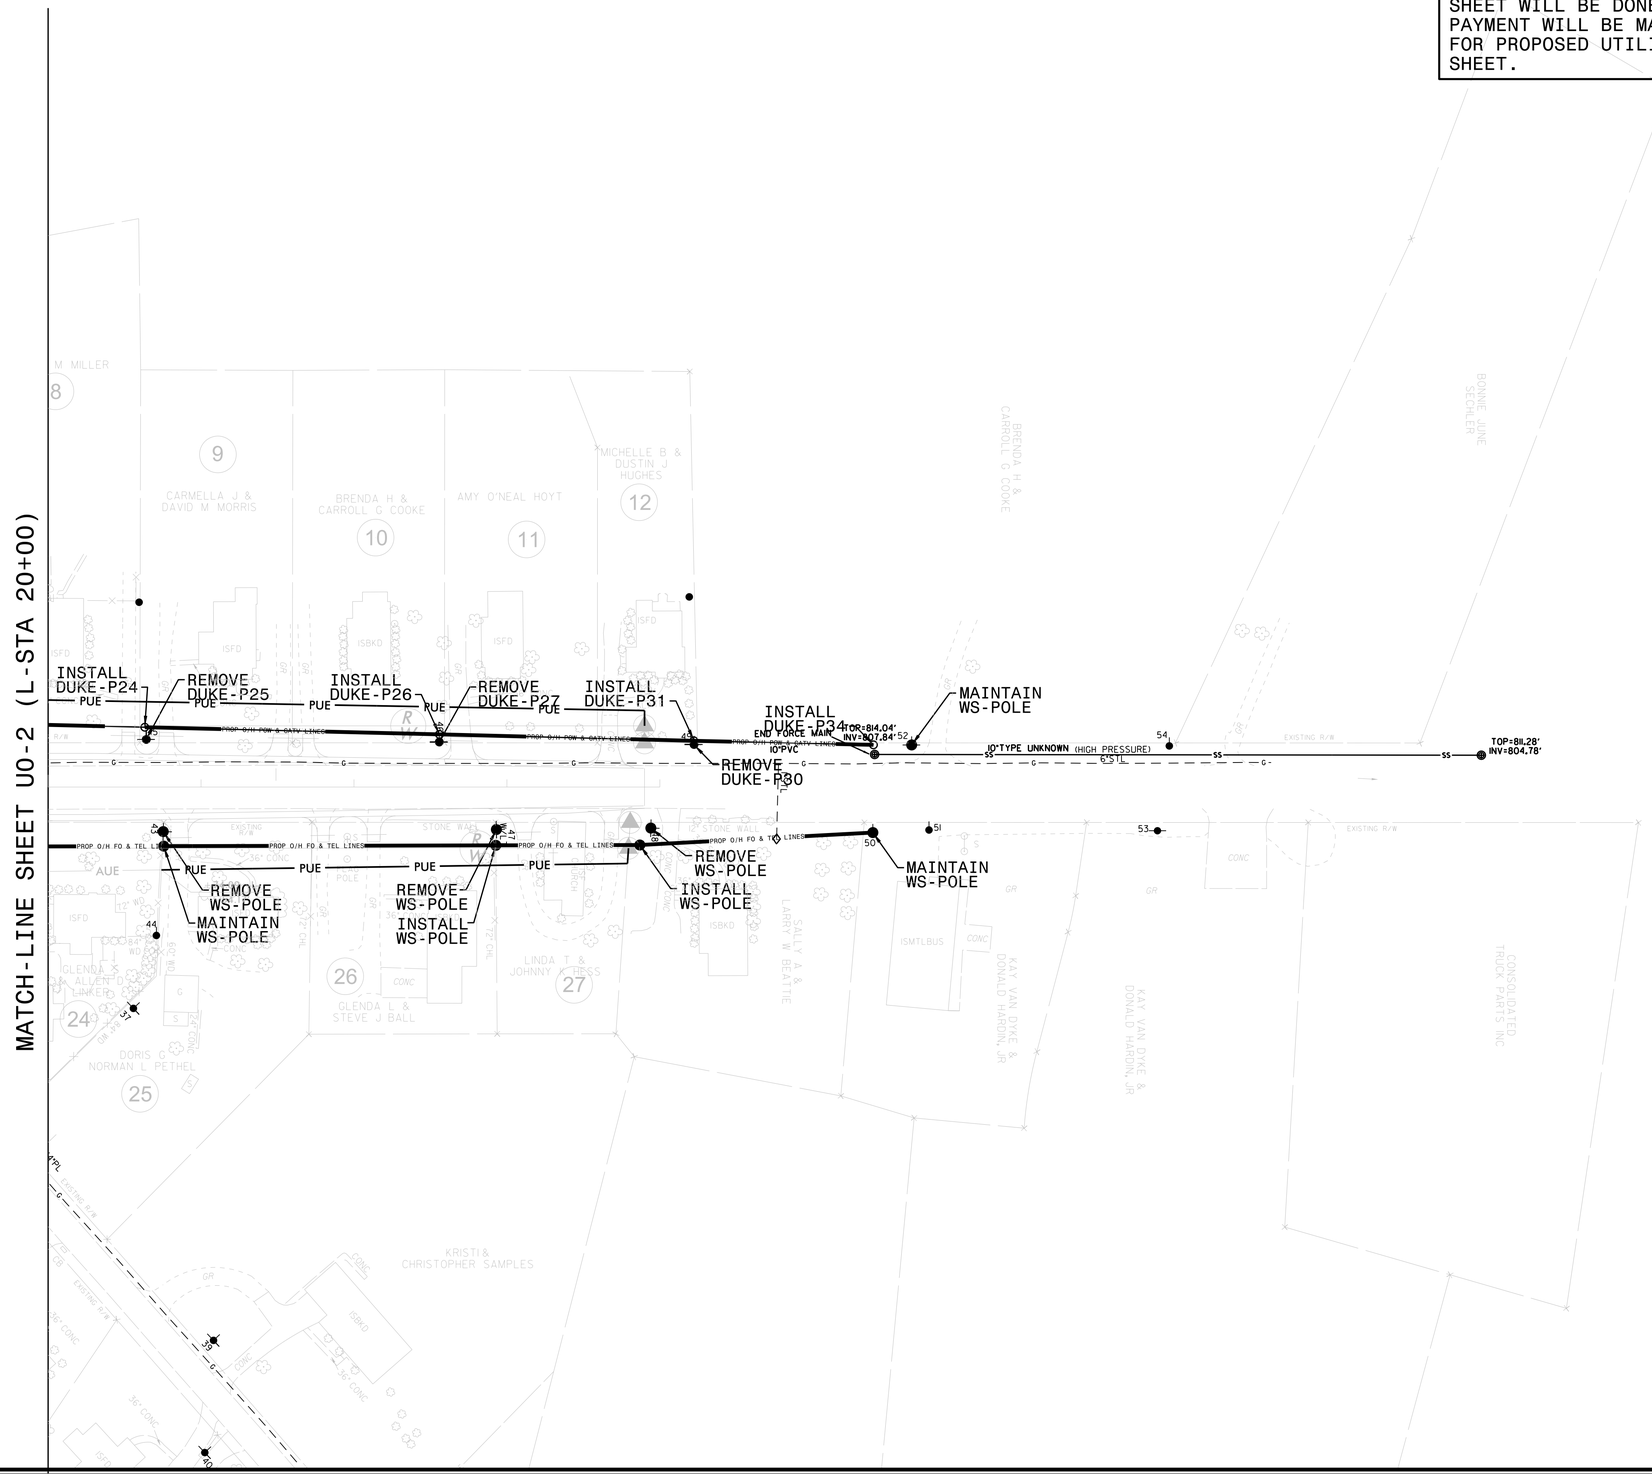

5/14/99

02-DEC-2014 13:06
es\Engineering\UO\Proj\W5316_ewh_UB0_plan_sheet_U03.dgn
$$$$USERNAME$$$$