8/17/99

PROJ. REFERENCE NO.	SHEET NO.
I-0914BA	PMP-4

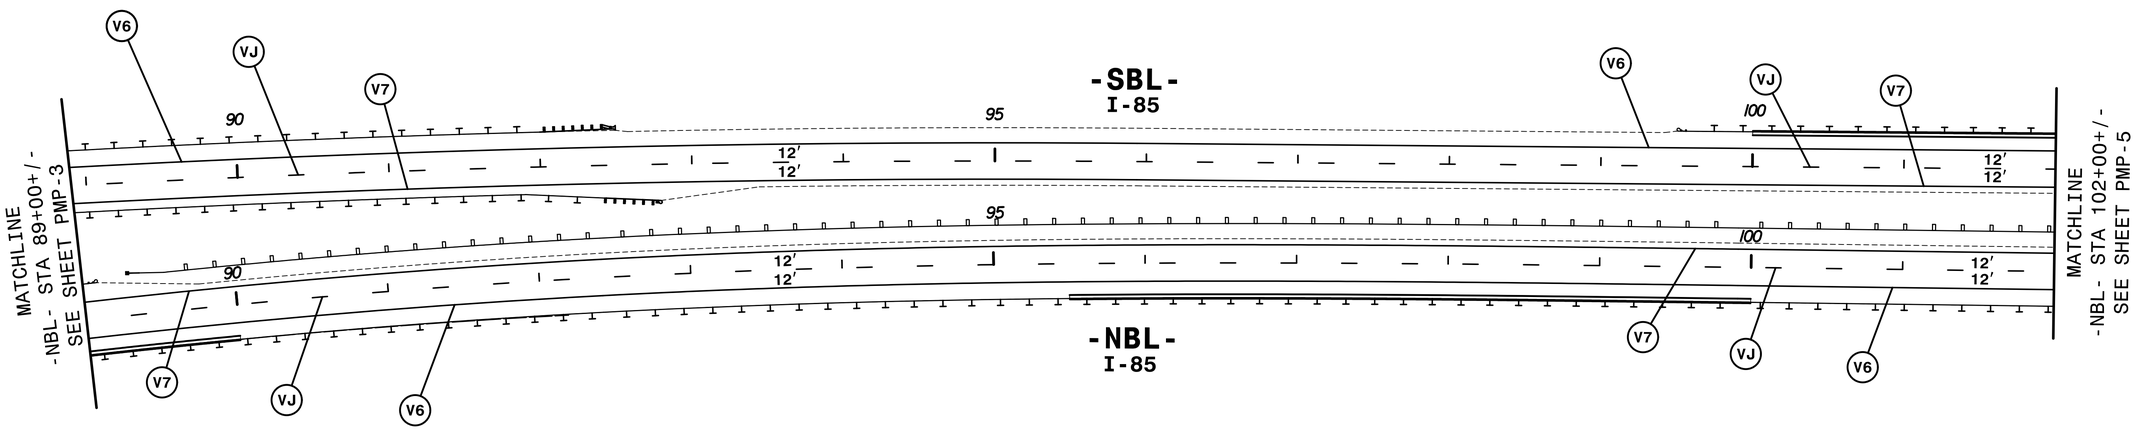

12:56:00 PM
...\PM\Plans\I0914BA_pmp04.dgn
$$$$USERNAME$$$$

APPROVED: DocuSigned by: Rhonda B. Early 5A4A0A5A7A6B7A6A... DATE: 11/4/2024

SEAL

NORTH CAROLINA PROFESSIONAL SEAL 023521 ENGINEER RHONDA B. EARLY

HNTB

HNTB NORTH CAROLINA, P.C.
343 E. Six Forks Road, Suite 200
Raleigh, North Carolina 27609
NC License No: C-1554

SIGNING & DELINEATION

FINAL PAVEMENT MARKING PLANS

$$$$$$$$$$$$$$$$$$$$DGN$$$$$$$$$$$$$$$$$$$$