DocuSign Envelope ID: 0F7B3FB7-66C3-49DF-A120-F51DC81DD24F

8/17/99

PROJ. REFERENCE NO.	SHEET NO.
I-0914BA	PMP-36

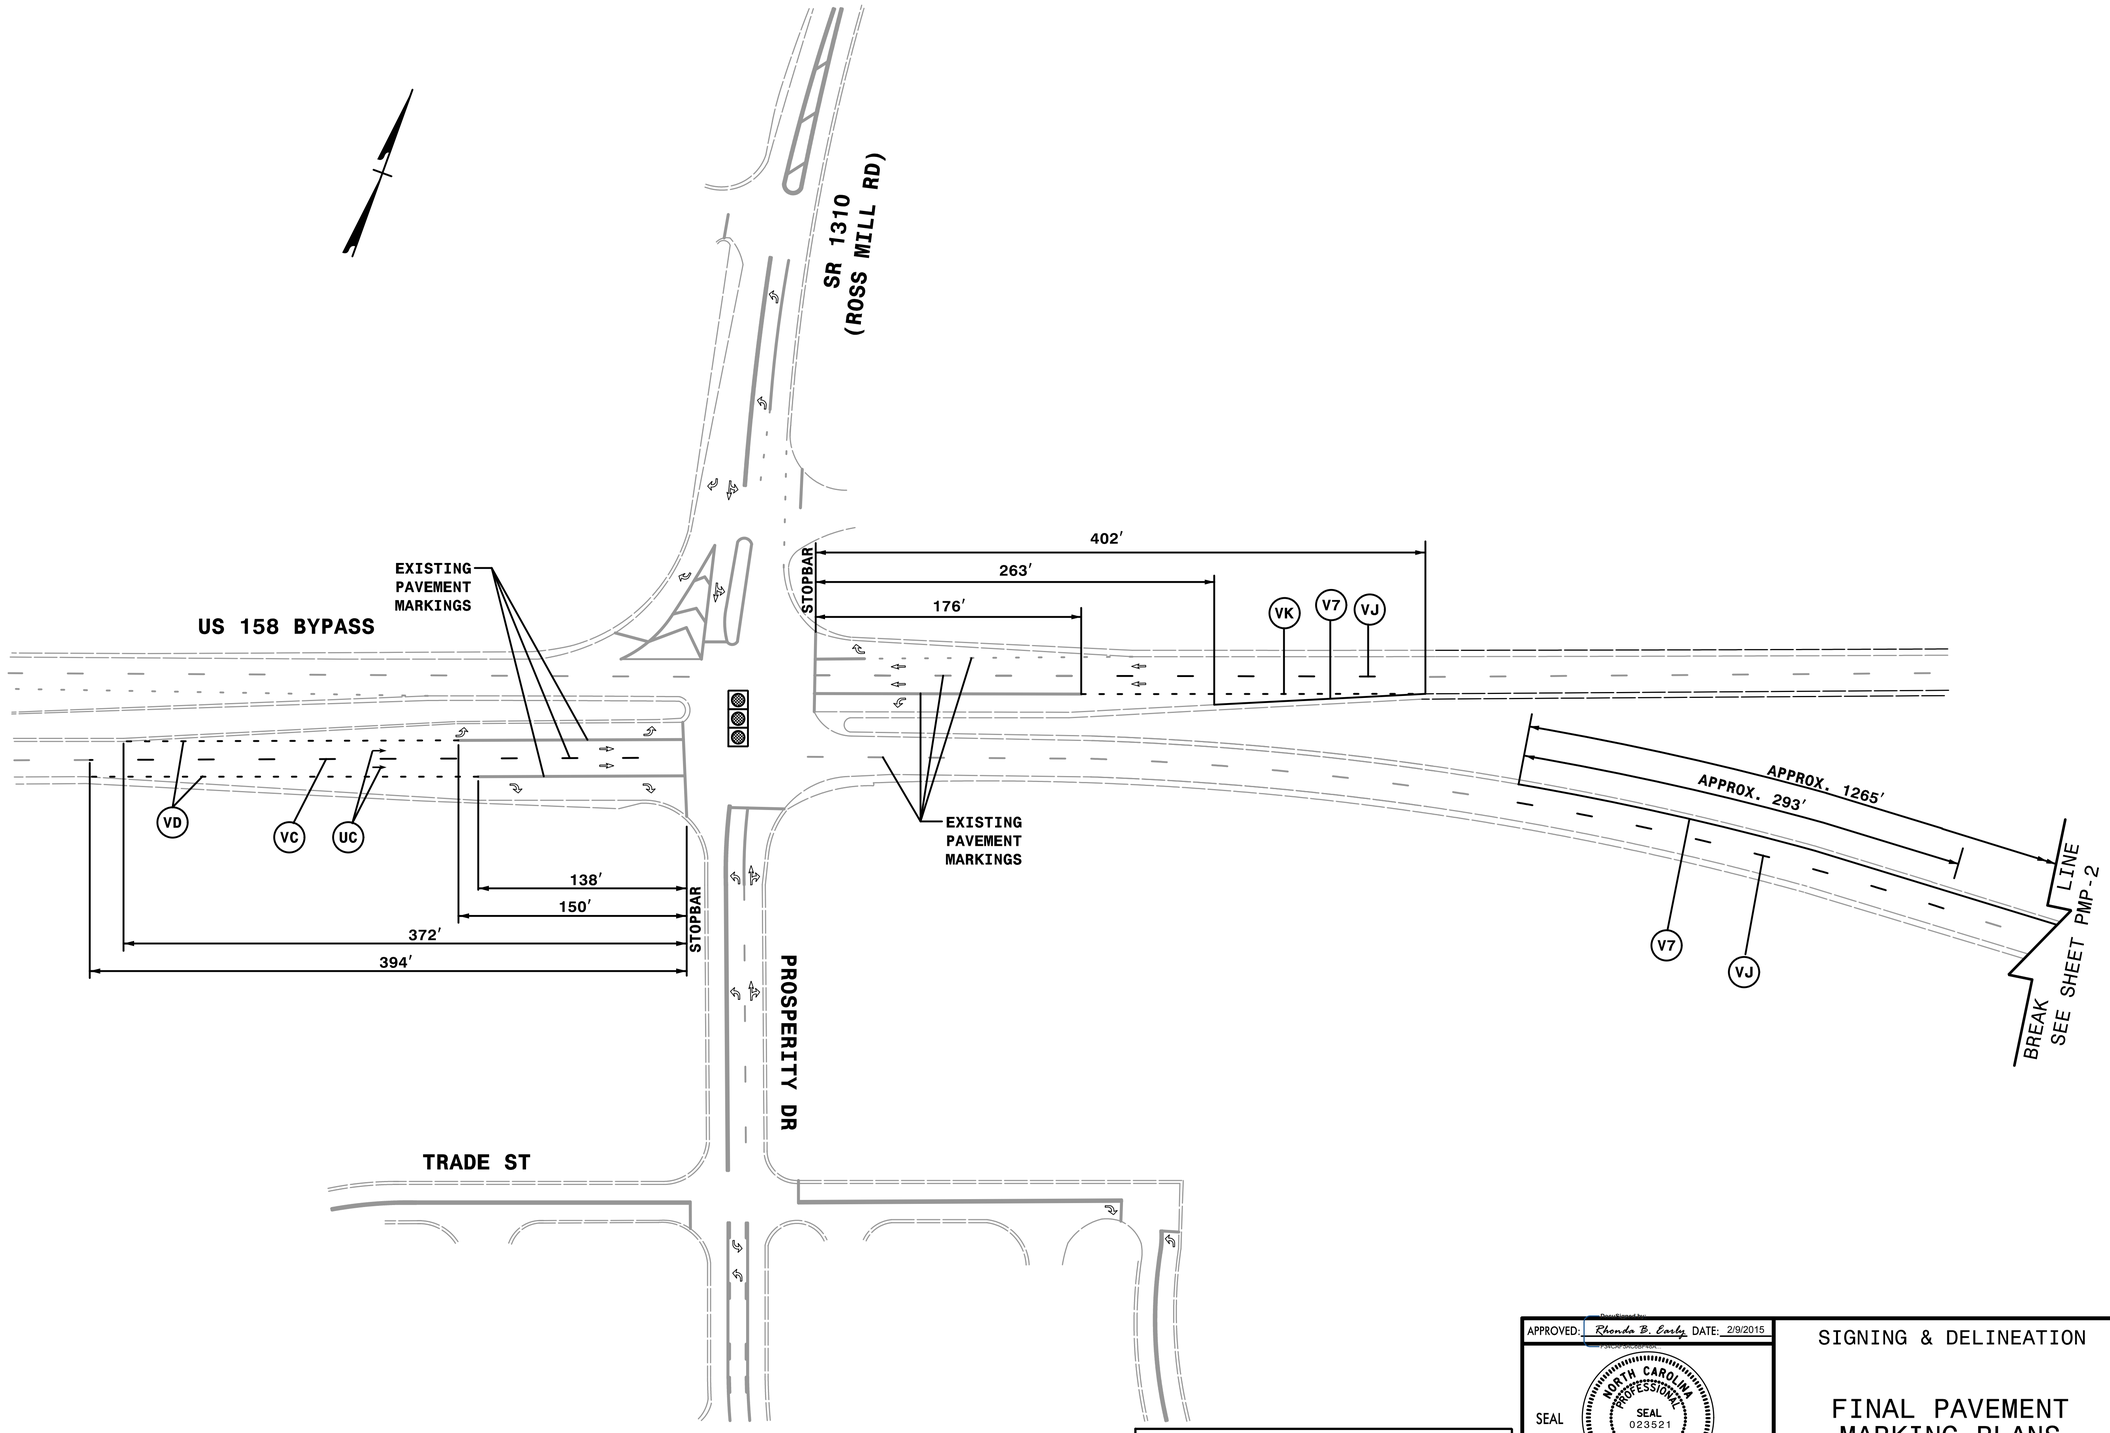

HNTB
HNTB NORTH CAROLINA, P.C.
343 E. Six Forks Road, Suite 200
Raleigh, North Carolina 27609
NC License No: C-1554

APPROVED: Rhonda B. Early DATE: 2/9/2015

SEAL

NORTH CAROLINA PROFESSIONAL SEAL 023521 ENGINEER RHONDA B. EARLY

SIGNING & DELINEATION

FINAL PAVEMENT MARKING PLANS

$$$$$$$$$$$$$$$$$$$$DGN$$$$$$$$$$$$$$$$$$$$

11:58:25 AM
..\PMP\Plans\I0914BA_pmp36.dgn
$$$$USERNAME$$$$