PROJ. REFERENCE NO.	SHEET NO.
I-0914BA	PMP-33

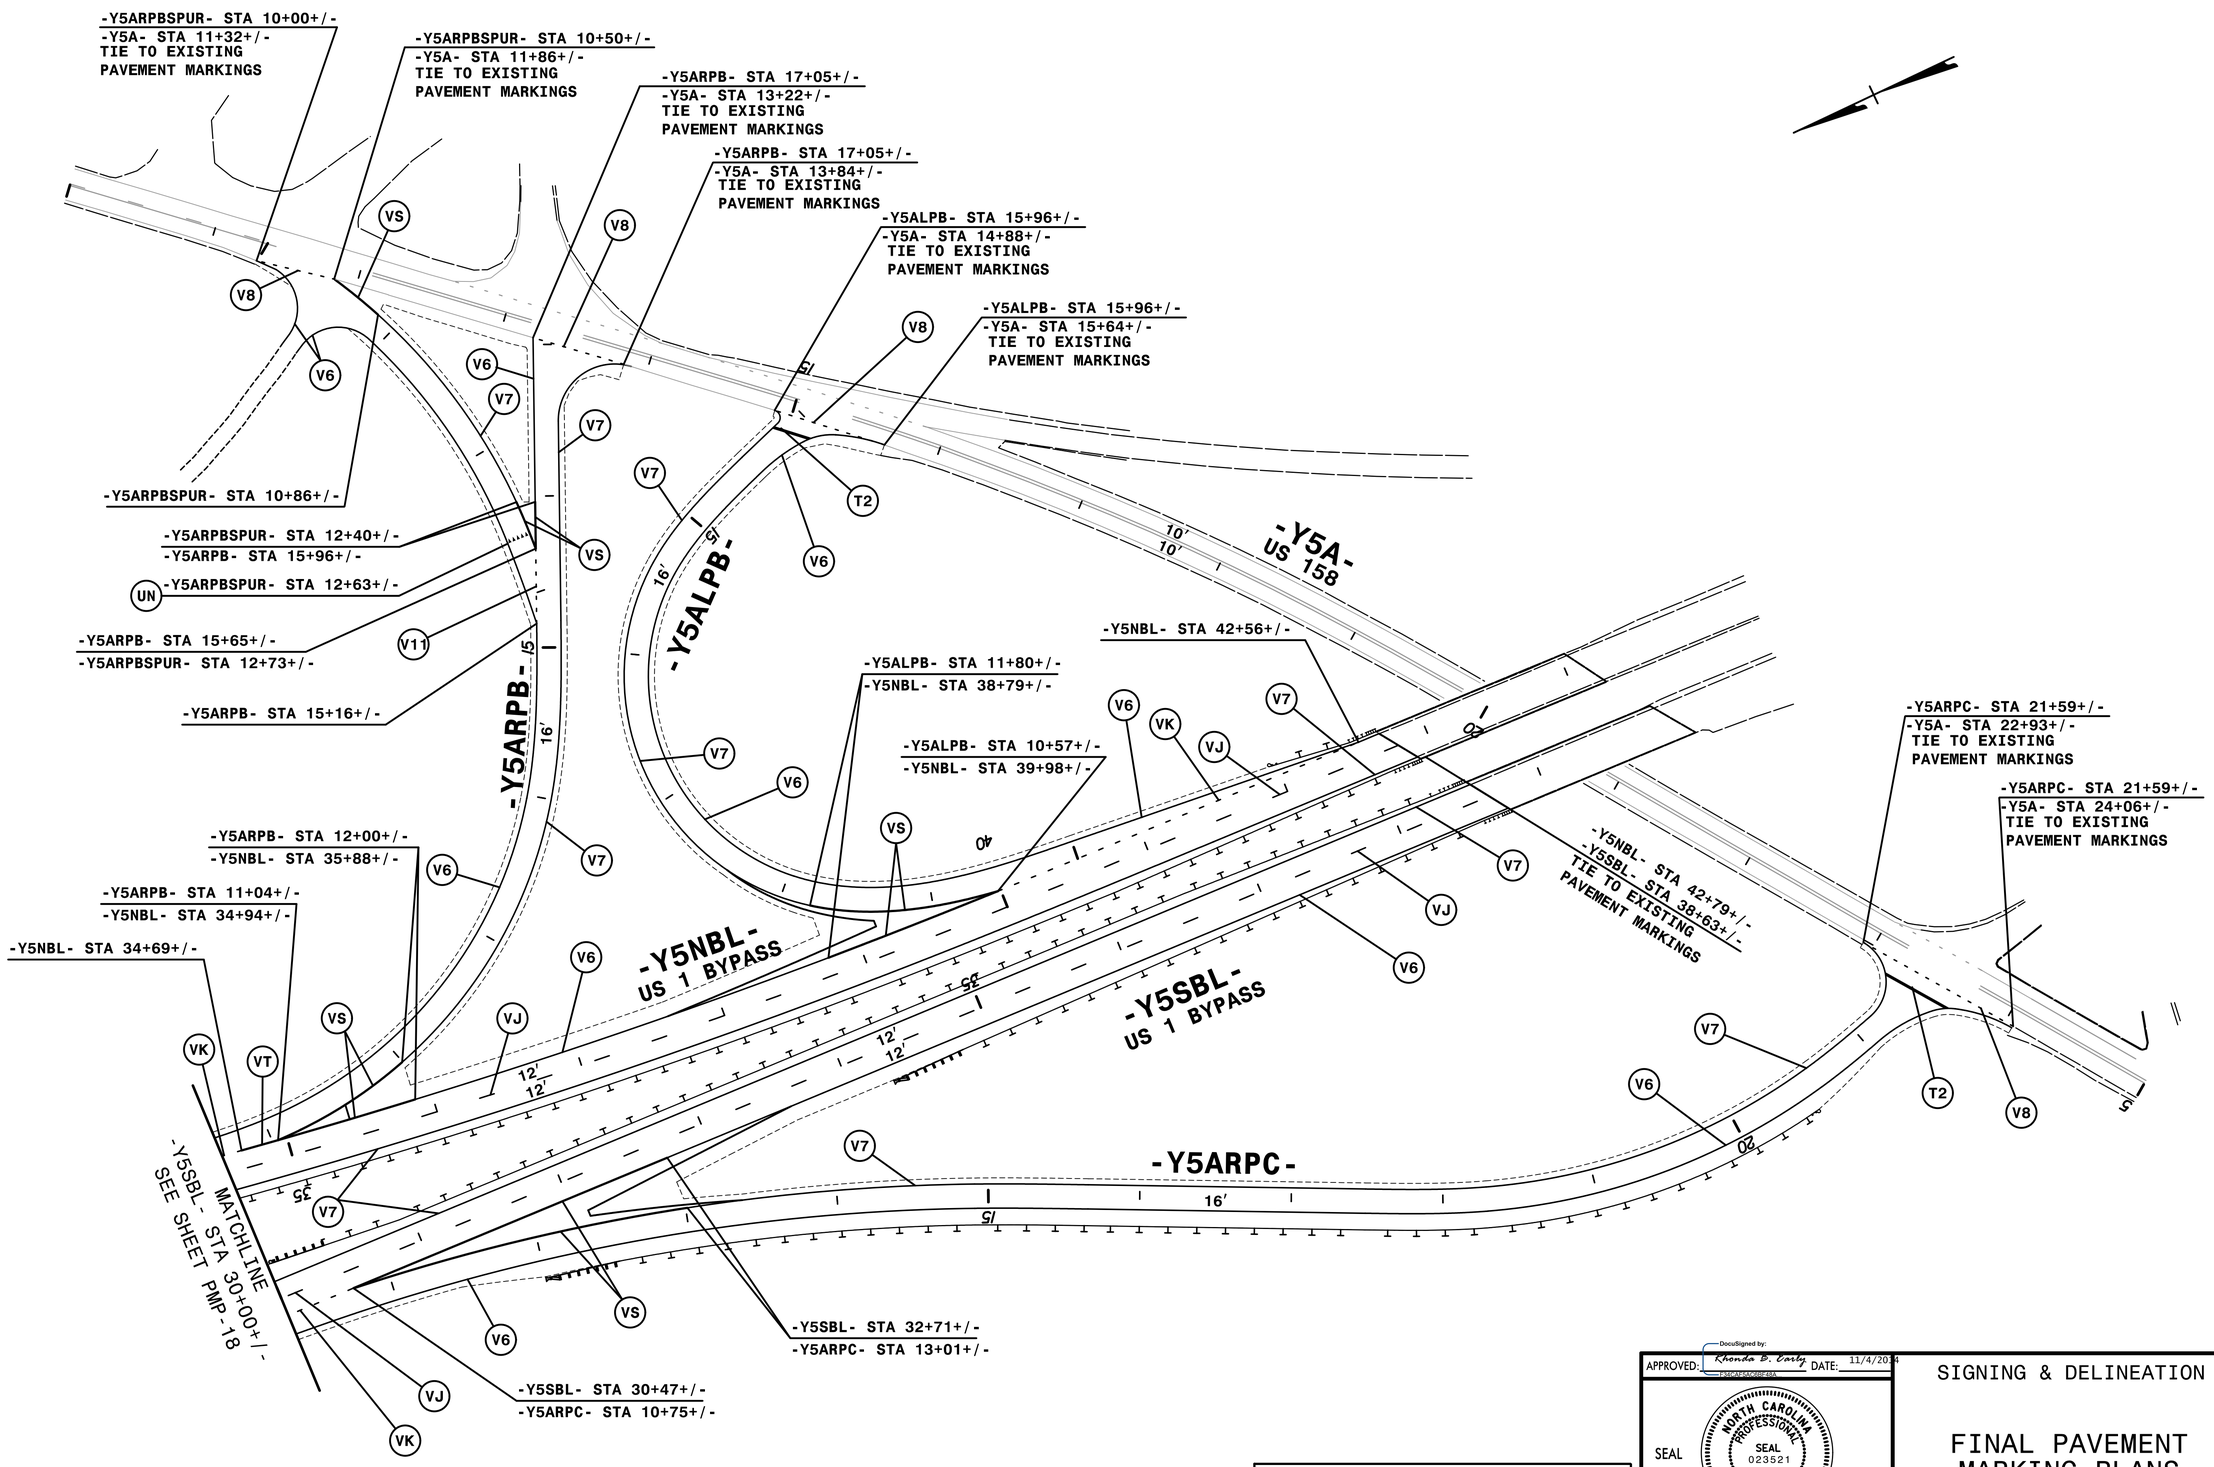

APPROVED: DocuSigned by: Rhonda B. Early 2A9D4F0D0BBF48A DATE: 11/4/2024

SEAL

NORTH CAROLINA PROFESSIONAL SEAL 023521 ENGINEER RHONDA B. EARLY

SIGNING & DELINEATION

FINAL PAVEMENT MARKING PLANS

$$$$$$$$$$$$$$$$$$$$DGN$$$$$$$$$$$$$$$$$$$$

HNTB

HNTB NORTH CAROLINA, P.C.
343 E. Six Forks Road, Suite 200
Raleigh, North Carolina 27609
NC License No: C-1554

8/17/99

11:36 PM
:\PMPlans\I0914BA_pmp33.dgn
$$$$USERNAME$$$$