DocuSign Envelope ID: A5BDA7DC-C562-4470-A169-D2F19B73632A

8/17/99

PROJ. REFERENCE NO.	SHEET NO.
I-0914BA	PMP-2

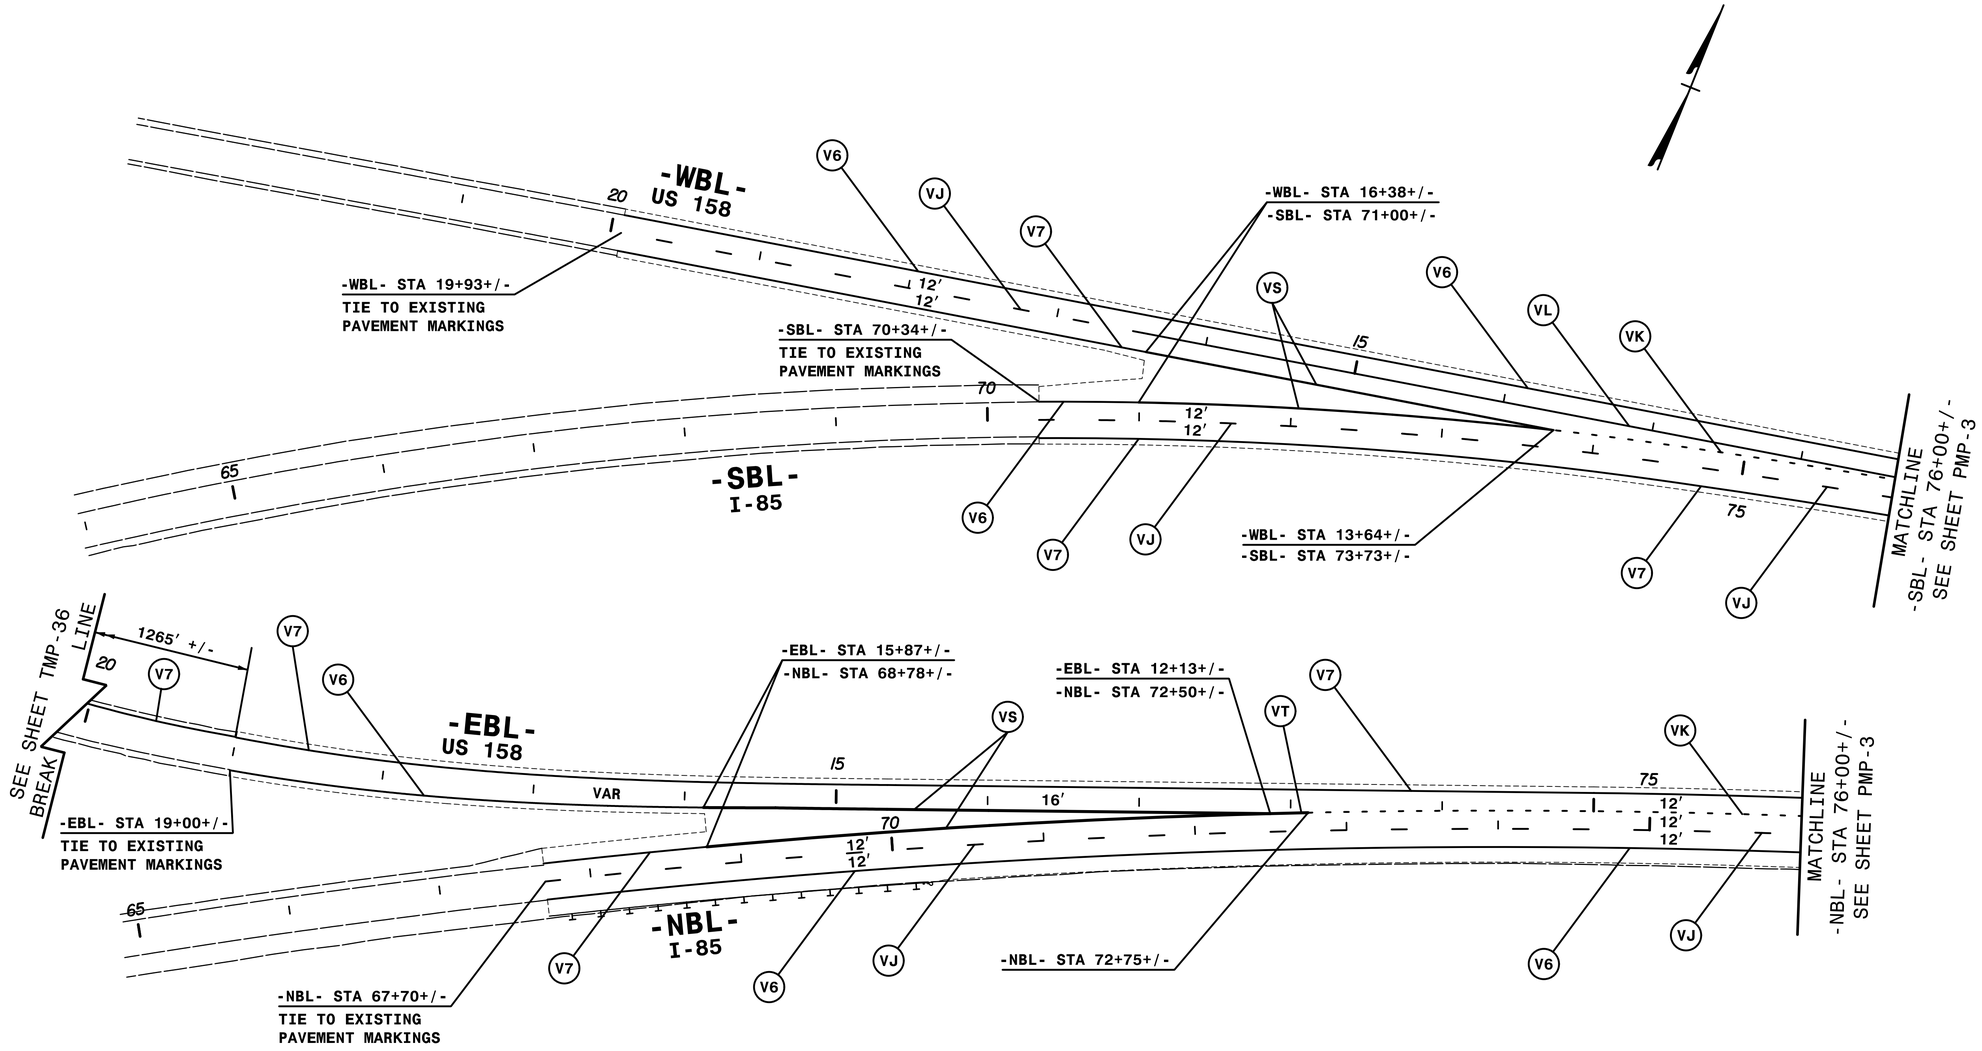

2:58:49 PM
...\PMP\Plans\I0914BA_pmp02.dgn
$$$$USERNAME$$$$

HNTB

HNTB NORTH CAROLINA, P.C.
343 E. Six Forks Road, Suite 200
Raleigh, North Carolina 27609
NC License No: C-1554

APPROVED: DocuSigned by: Rhonda Early DATE: 1/27/2015

SEAL

NORTH CAROLINA PROFESSIONAL SEAL 023521 ENGINEER RHONDA B. EARLY

SIGNING & DELINEATION

FINAL PAVEMENT MARKING PLANS

$$$$$$$$$$$$$$$$$$$$DGN$$$$$$$$$$$$$$$$$$$$