8/17/99

PROJ. REFERENCE NO.	SHEET NO.
I-0914BA	PMP-16

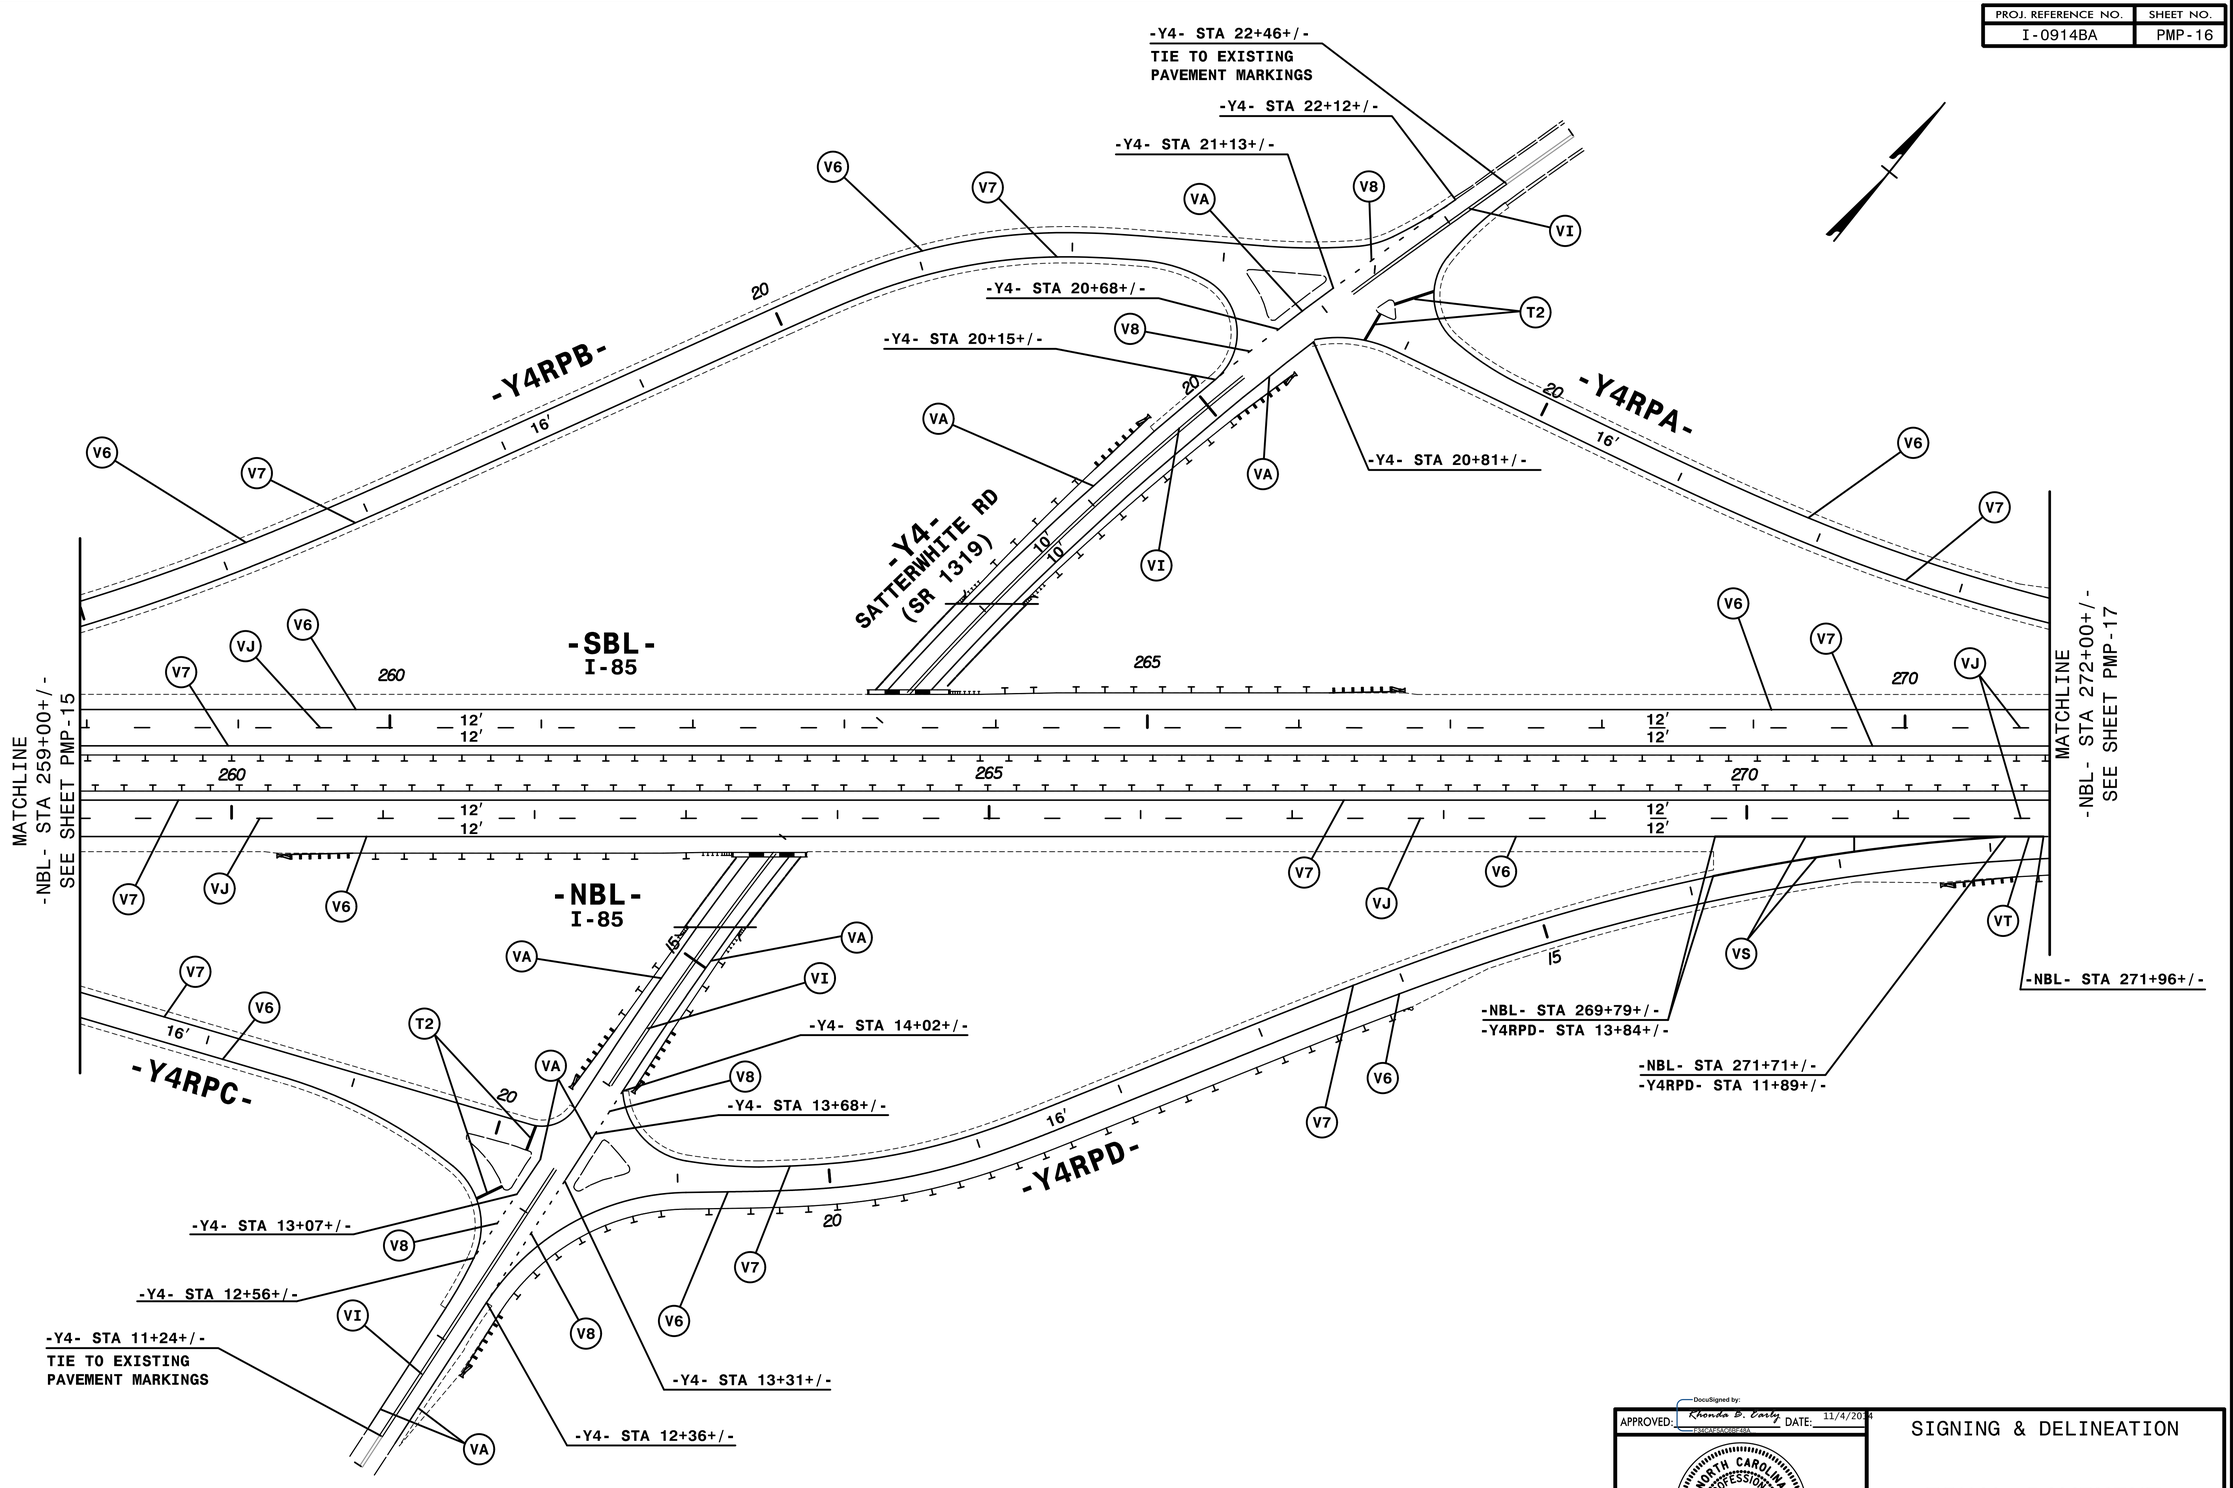

APPROVED: DocuSigned by: Rhonda B. Early 5BC4F5C6BE4BA... DATE: 11/4/2014

SEAL

NORTH CAROLINA PROFESSIONAL SEAL 023521 ENGINEER RHONDA B. EARLY

HNTB

HNTB NORTH CAROLINA, P.C.
343 E. Six Forks Road, Suite 200
Raleigh, North Carolina 27609
NC License No: C-1554

SIGNING & DELINEATION

FINAL PAVEMENT MARKING PLANS

$$$$$$$$$$$$$$$$$$$$DGN$$$$$$$$$$$$$$$$$$$$

10:04:16 PM
...\PM\Plans\I0914BA_pmp16.dgn
$$$$USERNAME$$$$