8/17/99

PROJ. REFERENCE NO.	SHEET NO.
I-0914BA	PMP-31

CURB RAMP LOCATIONS

(7) -Y1- STA 17+32+/- (27.5′ RT)
(8) -Y1- STA 17+32+/- (35.8′ LT)

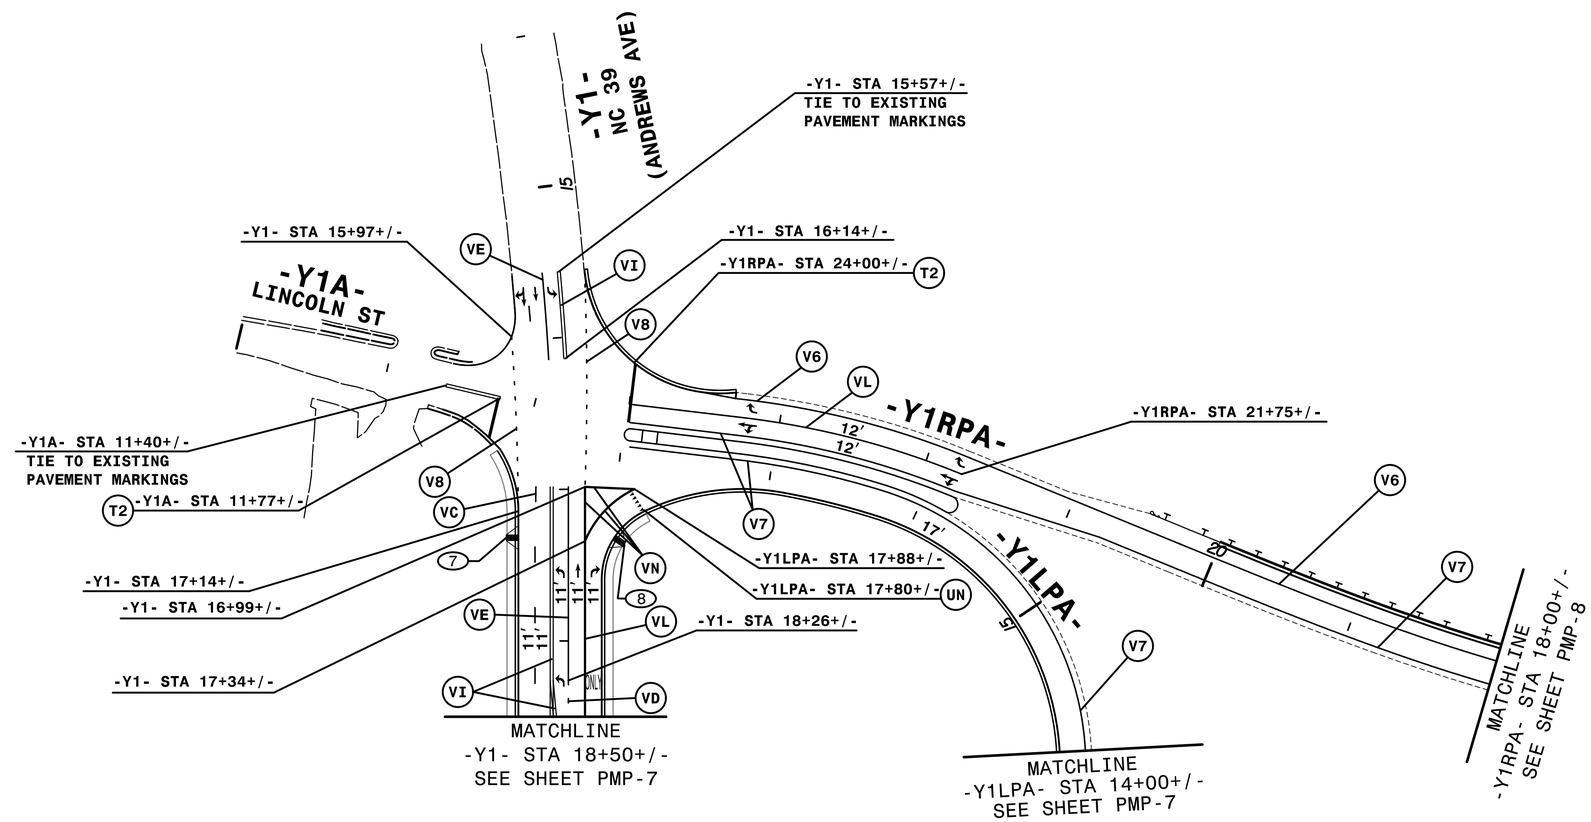

HNTB

HNTB NORTH CAROLINA, P.C.
343 E. Six Forks Road, Suite 200
Raleigh, North Carolina 27609
NC License No: C-1554

APPROVED: DocuSigned by: Rhonda B. Early F34CAF5AC6C8E8A DATE: 11/4/2014

SEAL

NORTH CAROLINA PROFESSIONAL SEAL 023521 ENGINEER RHONDA B. EARLY

SIGNING & DELINEATION

FINAL PAVEMENT MARKING PLANS

$$$$$$$$$$$$$$$$$$$$DGN$$$$$$$$$$$$$$$$$$$$

11:43 PM
:\PM\Plans\I0914BA_pmp31.dgn
$$$$USERNAME$$$$