PROJ. REFERENCE NO.	SHEET NO.
I-0914BA	PMP-7

CURB RAMP LOCATIONS

1. -Y1RPC- STA 25+42+/- (45.2′ RT)
2. -Y1RPC- STA 25+40+/- (18.9′ RT)
3. -Y1RPC- STA 25+38+/- (0.0′ LT)
4. -Y1RPC- STA 25+35+/- (17.6′ LT)
5. -Y1- STA 24+21+/- (27.5′ RT)
6. -Y1- STA 24+21+/- (29.3′ LT)

CROSSWALK LOCATIONS (TQ)

THE FOLLOWING CROSSWALK LINES ARE SYMMETRICAL ABOUT THE LINE FROM CENTER OF CURB RAMP TO CENTER OF CURB RAMP.

FROM (1) TO (2) (6′ TOTAL WIDTH)
FROM (3) TO (4) (6′ TOTAL WIDTH)
FROM (5) TO (6) (6′ TOTAL WIDTH)

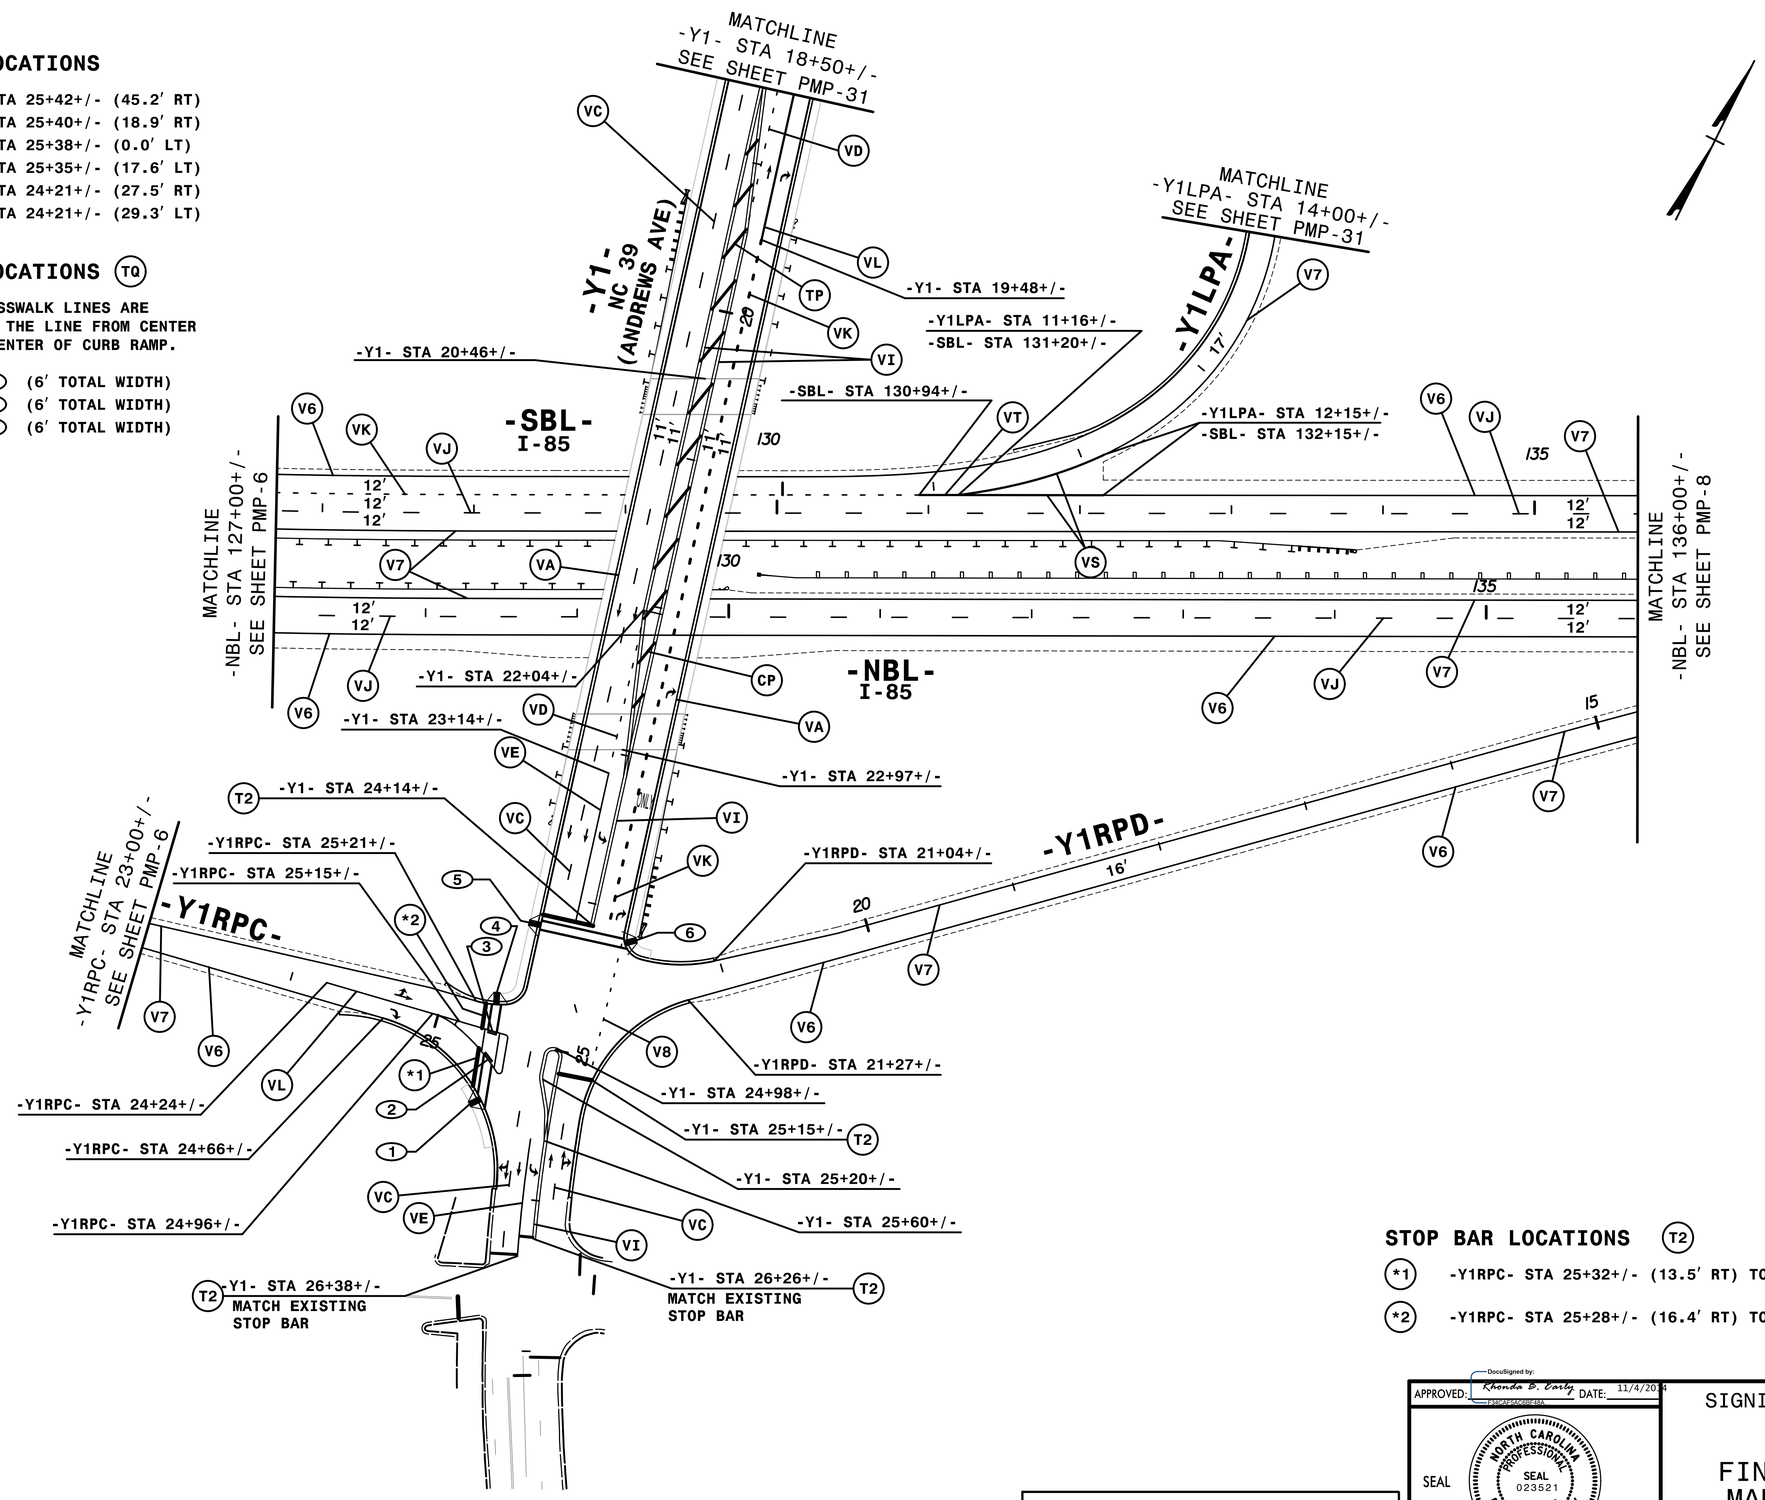

STOP BAR LOCATIONS (T2)

(*1) -Y1RPC- STA 25+32+/- (13.5′ RT) TO STA 25+35+/- (37.8′ LT)

(*2) -Y1RPC- STA 25+28+/- (16.4′ RT) TO STA 25+30+/- (0′ LT)

HNTB NORTH CAROLINA, P.C.
343 E. Six Forks Road, Suite 200
Raleigh, North Carolina 27609
NC License No: C-1554

APPROVED: DocuSigned by: Rhonda B. Early F34CAF5AC6C8E8A DATE: 11/4/2014

SEAL — NORTH CAROLINA PROFESSIONAL SEAL 023521 ENGINEER RHONDA B. EARLY

SIGNING & DELINEATION

FINAL PAVEMENT MARKING PLANS

$$$$$$$$$$$$$$$$$$$$DGN$$$$$$$$$$$$$$$$$$$$

8/17/99

10:02 PM
:\PROJ\Plans\I0914BA_pmp07.dgn
$$$$USERNAME$$$$