8/17/99

PROJ. REFERENCE NO.	SHEET NO.
I-0914BA	PMP-27

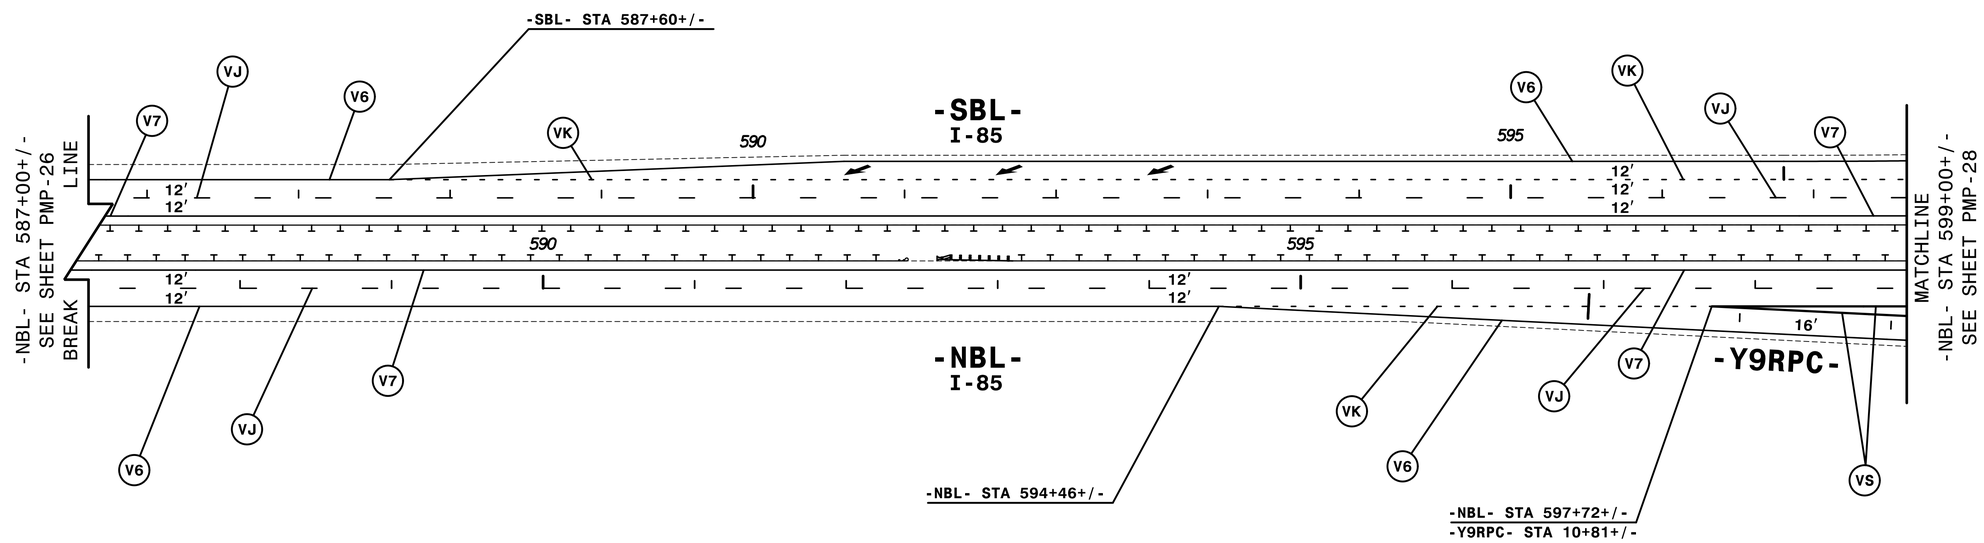

APPROVED: DocuSigned by: Rhonda B. Early 5B0A0F0C0B8F4BA DATE: 11/4/2024

SEAL

NORTH CAROLINA PROFESSIONAL SEAL 023521 ENGINEER RHONDA B. EARLY

SIGNING & DELINEATION

FINAL PAVEMENT MARKING PLANS

$$$$$$$$$$$$$$$$$$$$DGN$$$$$$$$$$$$$$$$$$$$

HNTB

HNTB NORTH CAROLINA, P.C.
343 E. Six Forks Road, Suite 200
Raleigh, North Carolina 27609
NC License No: C-1554

1:08:58 PM
:\PM\Plans\I0914BA_pmp27.dgn
$$$$USERNAME$$$$