8/17/99

PROJ. REFERENCE NO.	SHEET NO.
I-0914BA	PMP-20

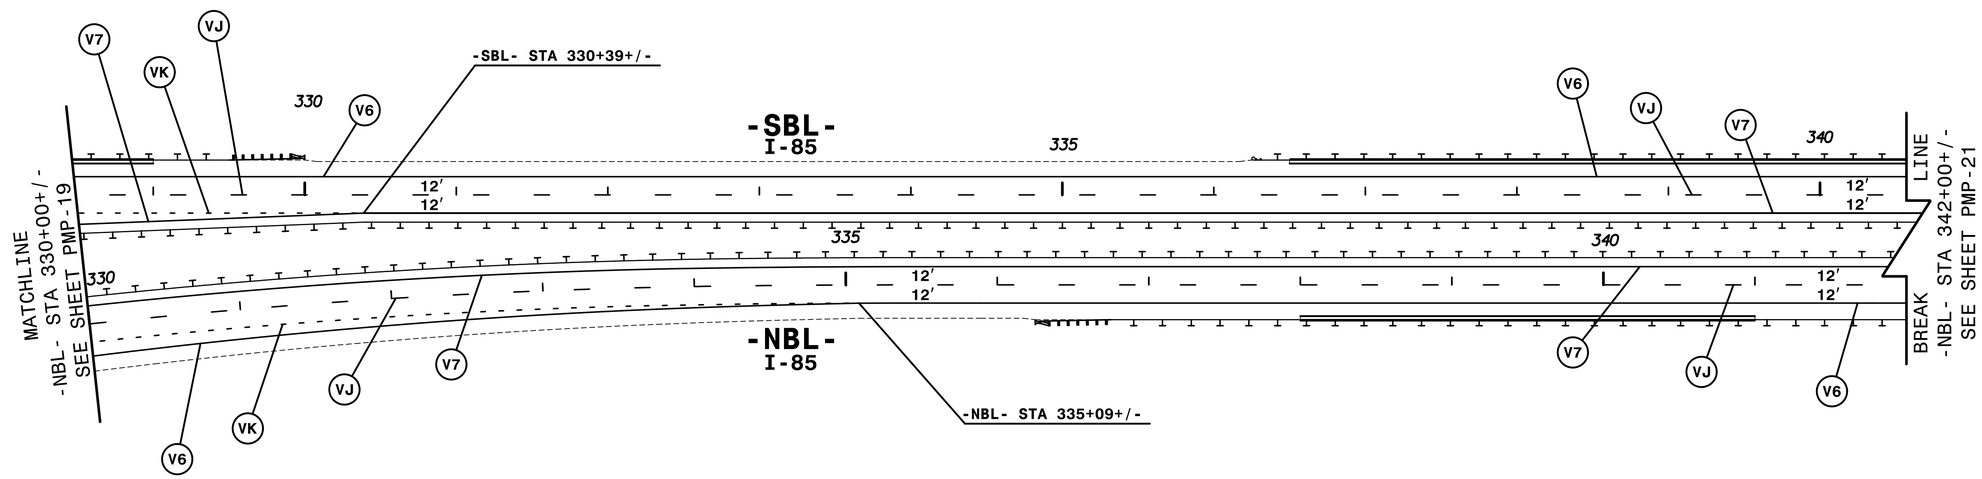

HNTB

HNTB NORTH CAROLINA, P.C.
343 E. Six Forks Road, Suite 200
Raleigh, North Carolina 27609
NC License No: C-1554

APPROVED: DocuSigned by: Rhonda B. Early DATE: 11/4/2014

SEAL

SIGNING & DELINEATION

FINAL PAVEMENT MARKING PLANS

$$$$$$$$$$$$$$$$$$$$DGN$$$$$$$$$$$$$$$$$$$$

1:06:00 PM
..\PMP\Plans\I0914BA_pmp20.dgn
$$$$USERNAME$$$$