8/17/99

PROJ. REFERENCE NO.	SHEET NO.
I-0914BA	PMP-11

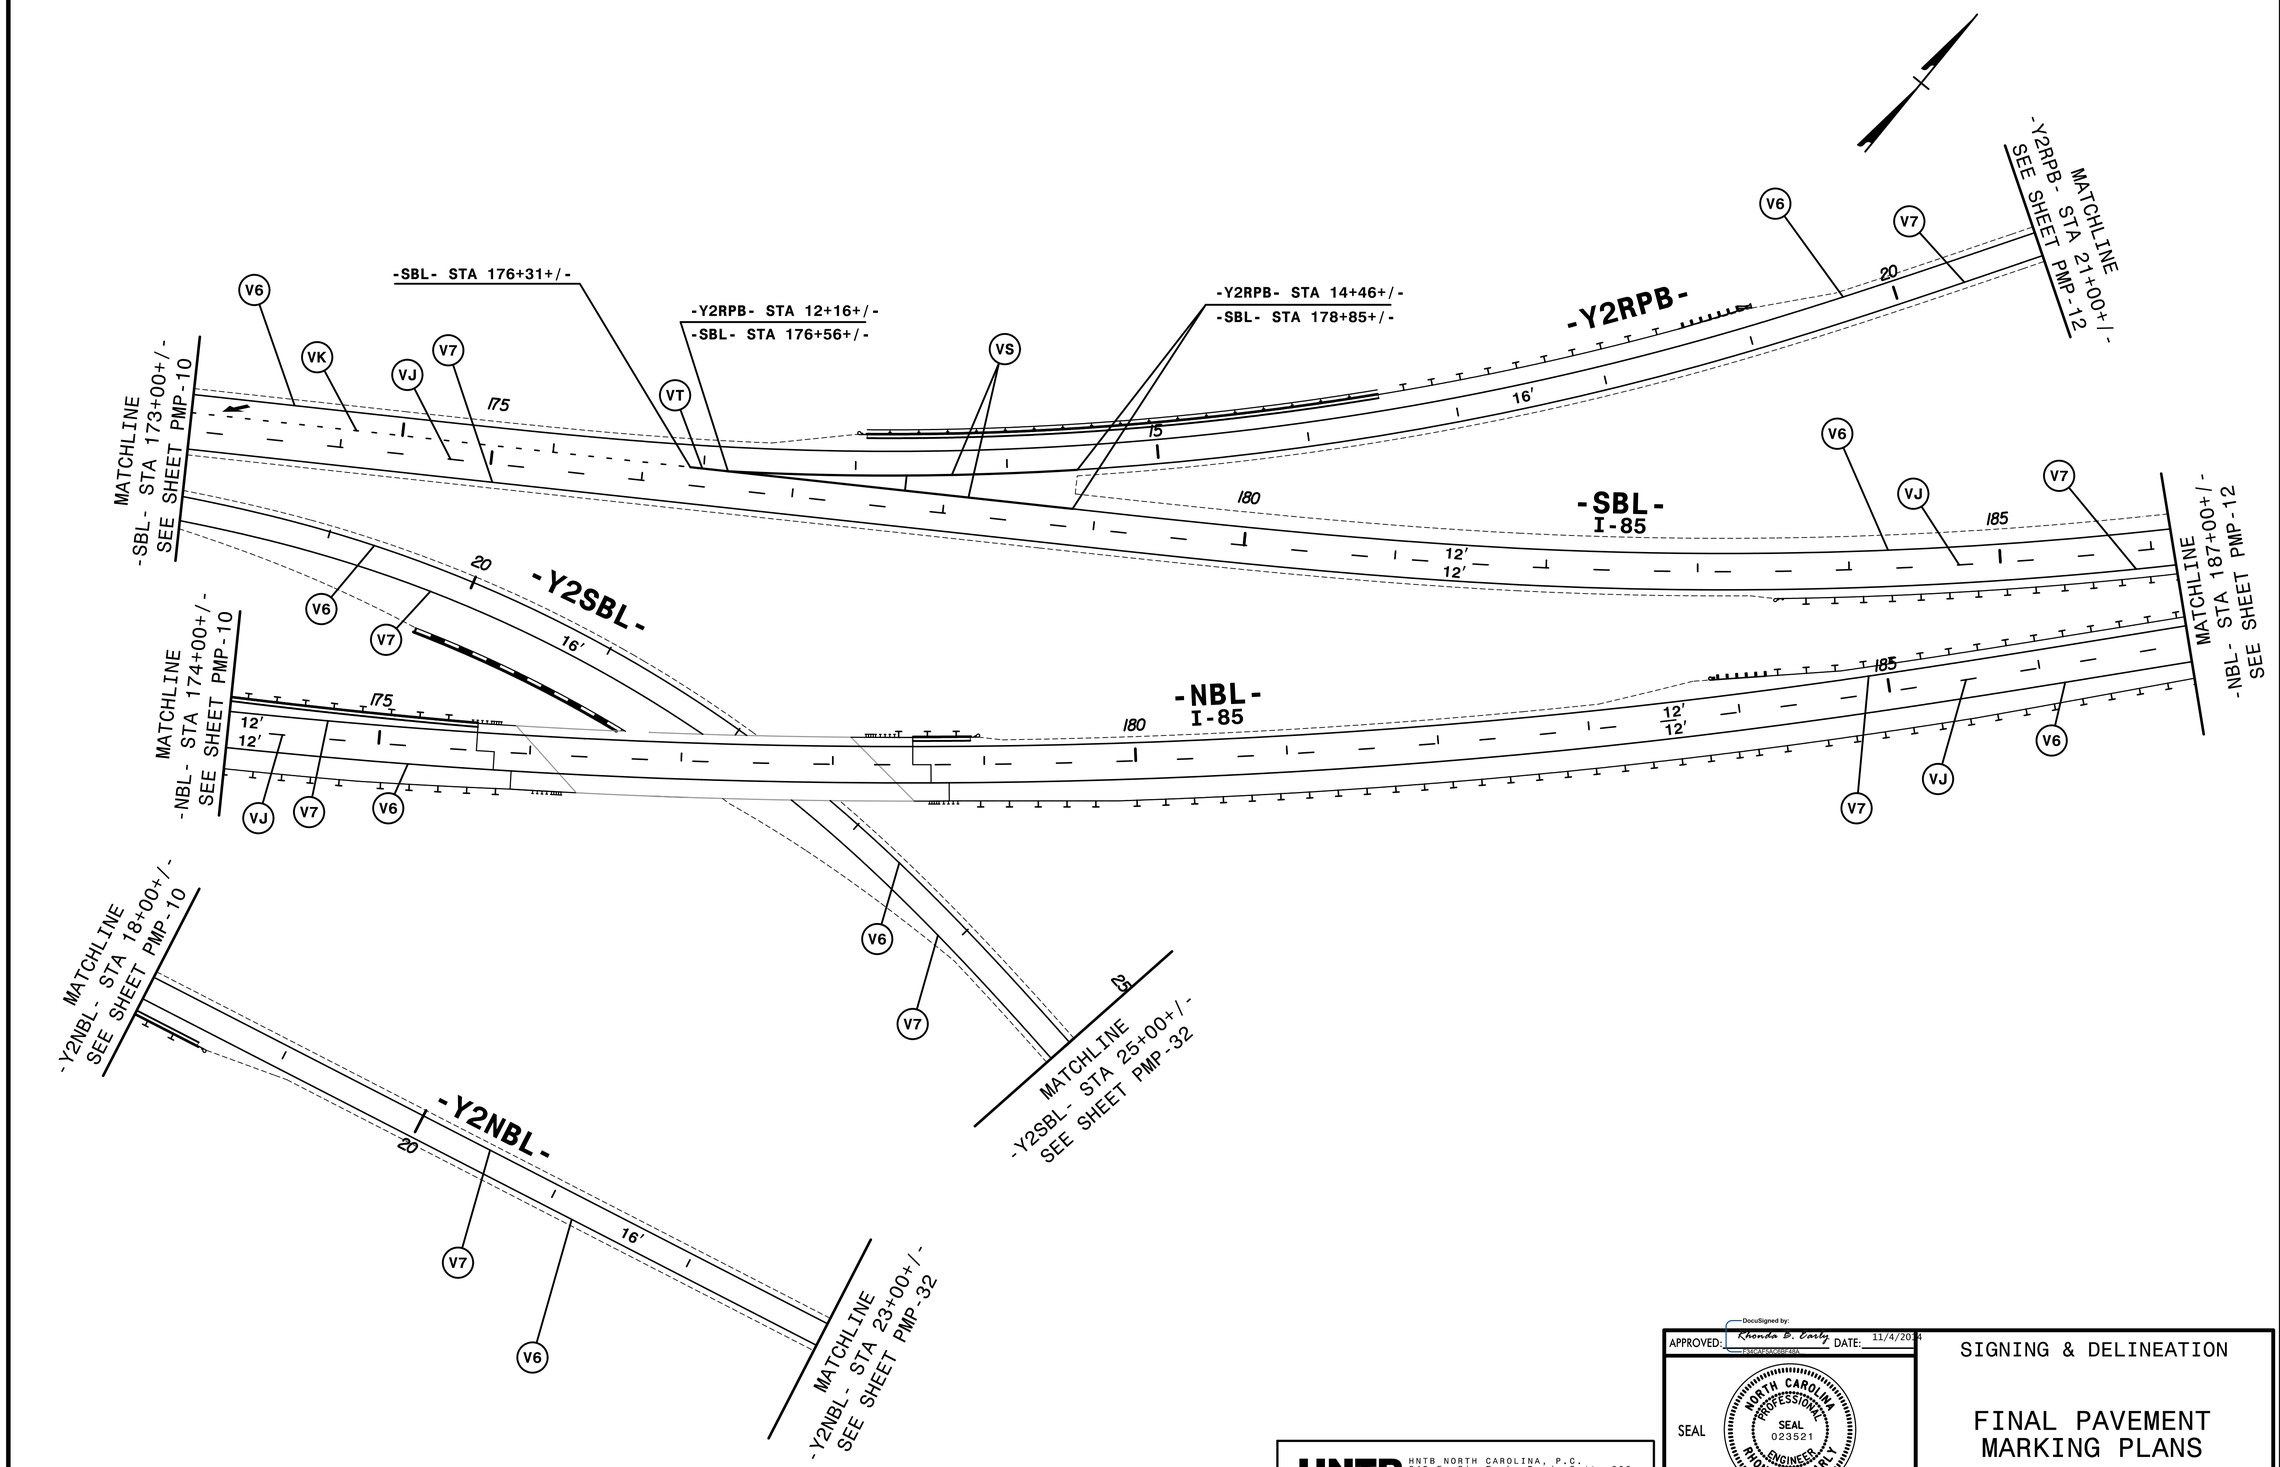

HNTB

HNTB NORTH CAROLINA, P.C.
343 E. Six Forks Road, Suite 200
Raleigh, North Carolina 27609
NC License No: C-1554

APPROVED: DocuSigned by: Rhonda B. Early DATE: 11/4/2014
1BC4F5C6E1E4A...

SEAL

NORTH CAROLINA PROFESSIONAL SEAL 023521 ENGINEER RHONDA B. EARLY

SIGNING & DELINEATION

FINAL PAVEMENT MARKING PLANS

$$$$$$$$$$$$$$$$$$$$DGN$$$$$$$$$$$$$$$$$$$$

10:02:04 PM
..\PM\Plans\I0914BA_pmp11.dgn
$$$$USERNAME$$$$