PROJ. REFERENCE NO.	SHEET NO.
I-0914BA	PMP-14

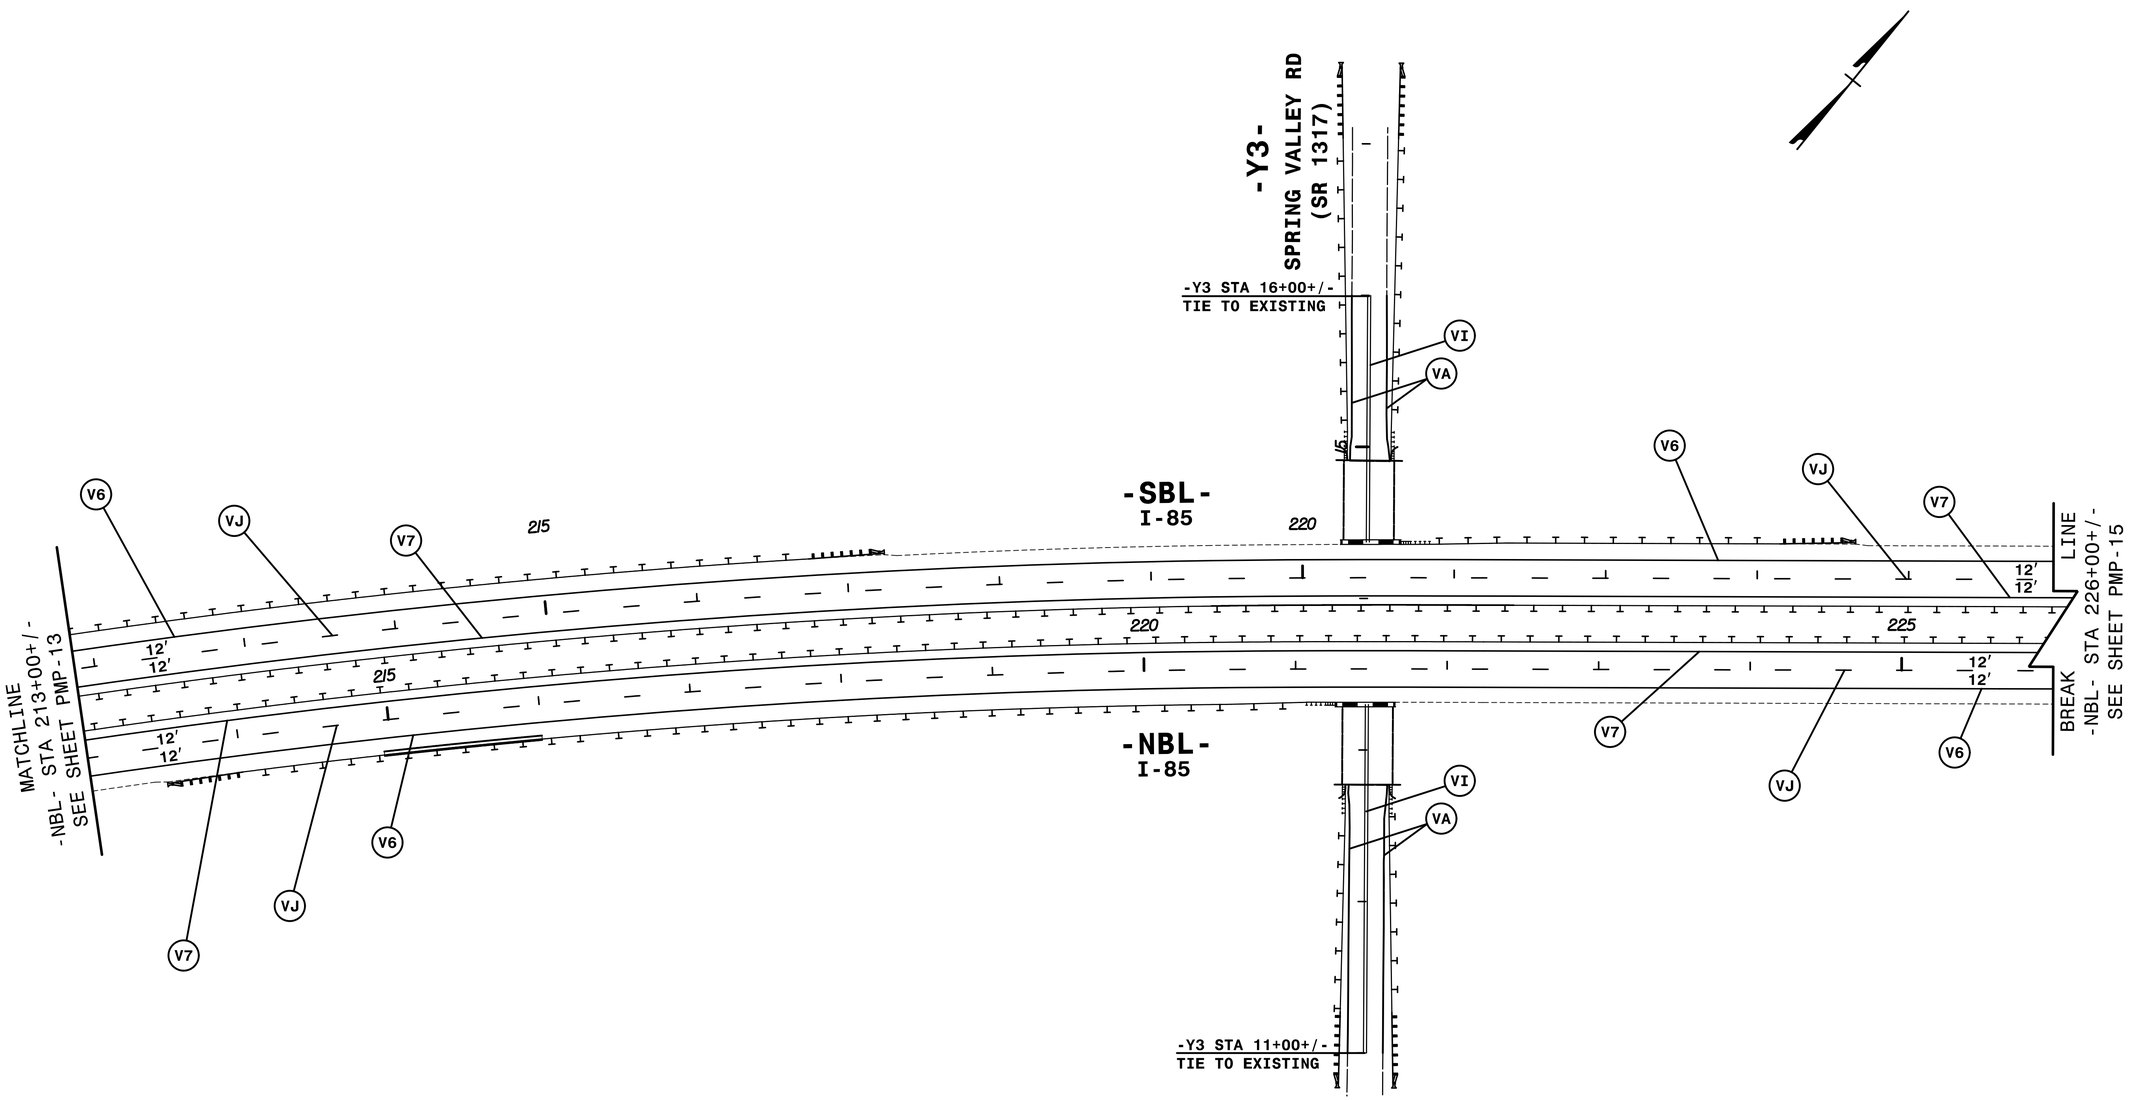

HNTB

HNTB NORTH CAROLINA, P.C.
343 E. Six Forks Road, Suite 200
Raleigh, North Carolina 27609
NC License No: C-1554

APPROVED: DocuSigned by: Rhonda B. Early 5BC4F4F4C0B74BA DATE: 11/4/2024

SEAL

NORTH CAROLINA PROFESSIONAL SEAL 023521 ENGINEER RHONDA B. EARLY

SIGNING & DELINEATION

FINAL PAVEMENT MARKING PLANS

$$$$$$$$$$$$$$$$$$$$DGN$$$$$$$$$$$$$$$$$$$$

8/17/99

1:03:23 PM
..\PRK_Plans\I0914BA_pmp14.dgn
$$$$USERNAME$$$$