8/17/99

PROJ. REFERENCE NO.	SHEET NO.
I-0914BA	PMP-34

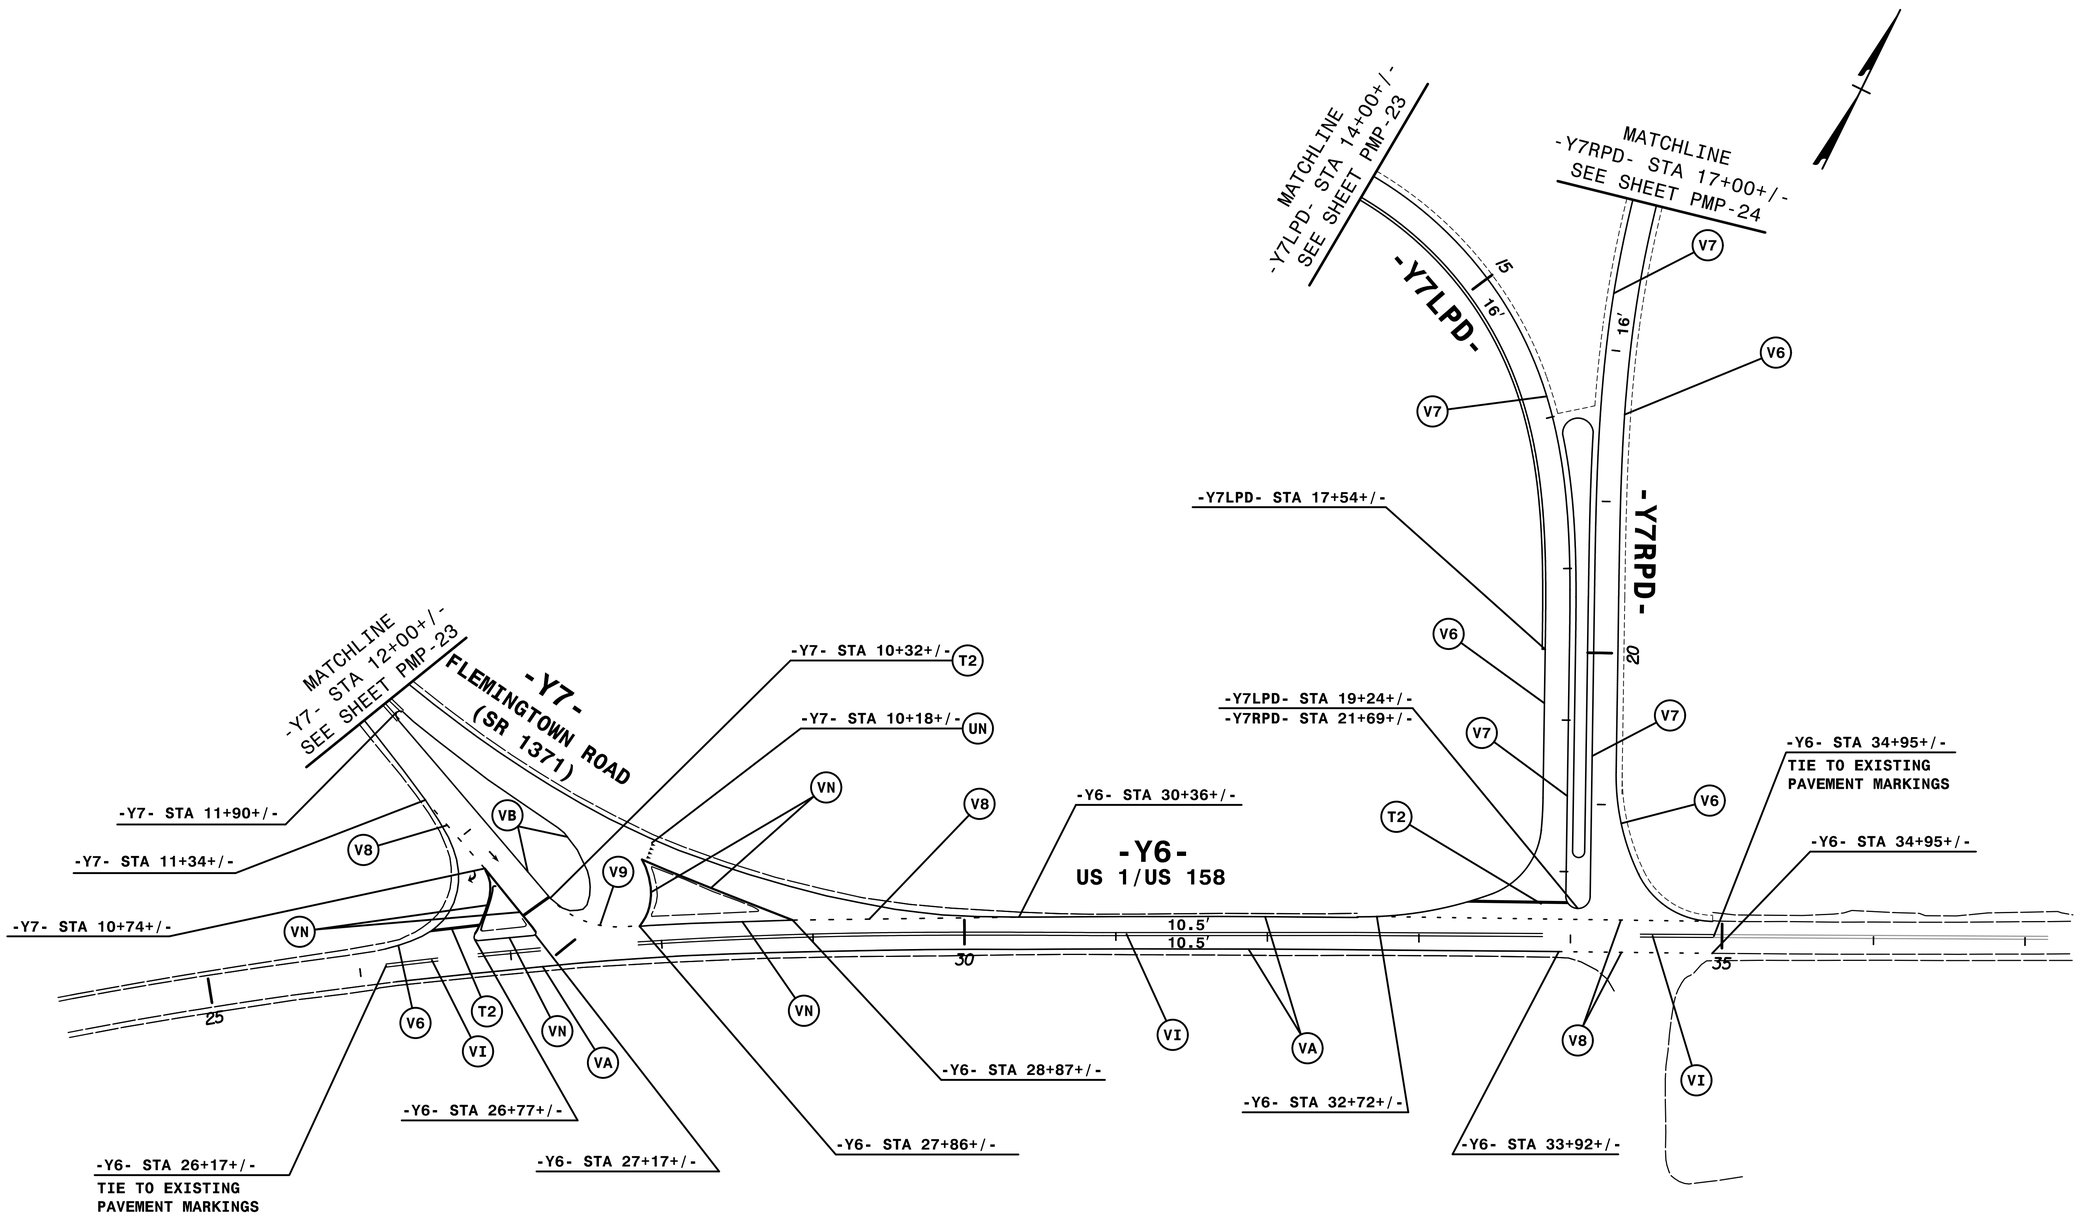

HNTB

HNTB NORTH CAROLINA, P.C.
343 E. Six Forks Road, Suite 200
Raleigh, North Carolina 27609
NC License No: C-1554

APPROVED: DocuSigned by: Rhonda B. Early F8B4D4A4C6B74BA DATE: 11/4/2014

SEAL

NORTH CAROLINA PROFESSIONAL SEAL 023521 ENGINEER RHONDA B. EARLY

SIGNING & DELINEATION

FINAL PAVEMENT MARKING PLANS

$$$$$$$$$$$$$$$$$$$$DGN$$$$$$$$$$$$$$$$$$$$

11:03 PM
:\PMX\Plans\I0914BA_pmp34.dgn
$$$$USERNAME$$$$