Project No.	Sheet No.
I–0914BA	Sig. 1

STATE OF NORTH CAROLINA
DIVISION OF HIGHWAYS

VANCE–WARREN COUNTIES

LOCATION: I–85 FROM NORTH OF SR 1162 (DABNEY DRIVE) IN VANCE COUNTY TO NORTH OF SR 1237 (MANSON–DREWERY ROAD) IN WARREN COUNTY

TYPE OF WORK: TRAFFIC SIGNALS

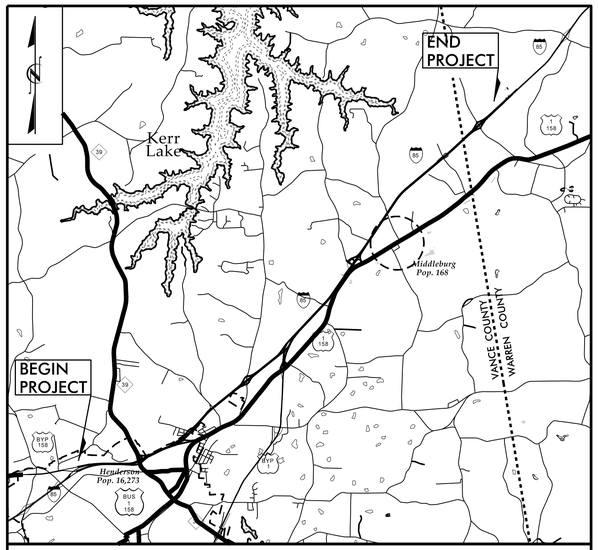

VICINITY MAP
(NOT TO SCALE)

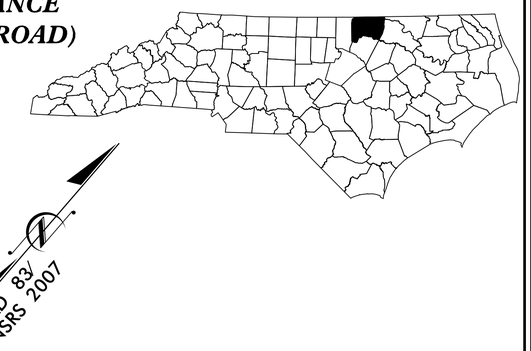

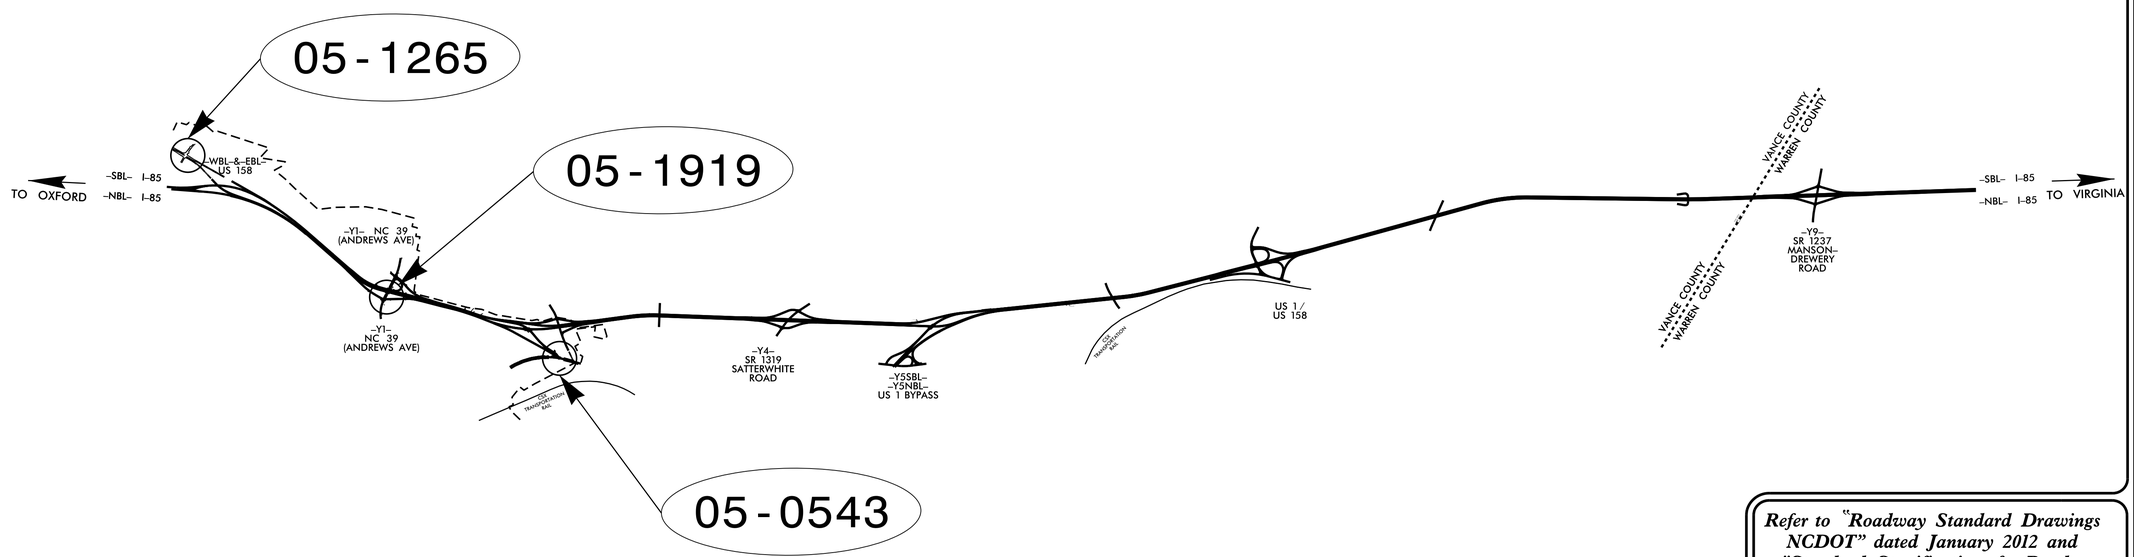

Refer to "Roadway Standard Drawings NCDOT" dated January 2012 and "Standard Specifications for Roads and Structures" dated January 2012.

Index of Plans

Sheet #	Reference #	Location/Description
Sig. 1	--------	Title Sheet
Sig. 2.0–4.4	05–1265	US 158 Bypass at SR 1310 (Ross Mill Road) and Prosperity Drive
Sig. 5.0–10.4	05–1919	NC 39 (W. Andrews Ave.) at I–85 NB/US 158 EB Ramps and Ramsey Street/Outlet City
Sig. 11.0–12.3	05–0543	US 1–158 Bus. (N. Garnett St.) at I–85/US 158 Bypass Ramp and SR 1271 (Bickett St.)
Sig. P1–P3	P1–P3	Pedestrian Pushbutton Location Details

INTELLIGENT TRANSPORTATION AND SIGNALS UNIT
Contacts:

Robert J. Ziemba, PE, CPM – Central Region Signals Engineer
John T. Rowe, Jr., PE – Signal Equipment Design Engineer

Prepared In the Office of:
DIVISION OF HIGHWAYS
TRANSPORTATION MOBILITY AND SAFETY BRANCH
Signal Design Section
750 N. Greenfield Parkway, Garner, NC 27529

TIP PROJECT: I–0914BA

03-NOV-2014 13:33
P:\TIPProjects-1\I0914BA\Traffic\Signals\Design\Titlesheet\I0914BA_TSH.dgn
rziemba