TIP PROJECT: I–0914BA

CONTRACT: C203535

STATE OF NORTH CAROLINA
DIVISION OF HIGHWAYS

STATE	STATE PROJECT REFERENCE NO.	SHEET NO.	TOTAL SHEETS
N.C.	I–0914BA		

STATE PROJ. NO.	F.A. PROJ. NO.	DESCRIPTION
38688.1.2	IMS–085–4(116)215	P.E.
38668.3.FS2	IMS–085–4(116)215	CONST.

VANCE–WARREN COUNTIES

LOCATION: *I–85 FROM NORTH OF SR 1162 (DABNEY DRIVE) IN VANCE COUNTY TO NORTH OF SR 1237 (MANSON–DREWERY ROAD) IN WARREN COUNTY*

TYPE OF WORK: *GRADING, DRAINAGE, PAVING, GUARDRAIL, CABLE GUIDERAIL, STRUCTURES, ITS*

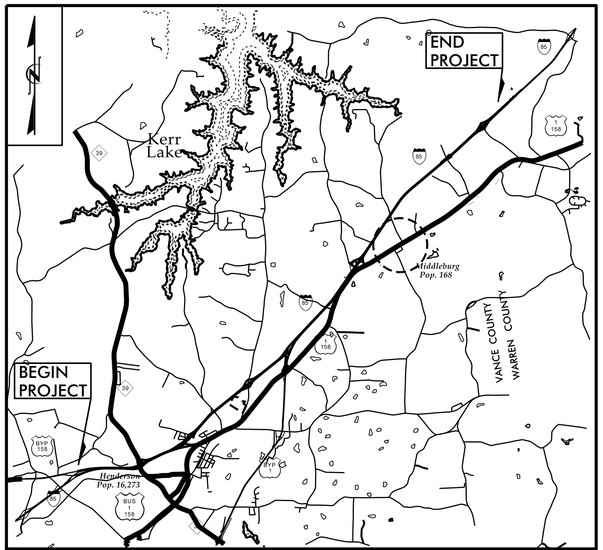

VICINITY MAP
(NOT TO SCALE)

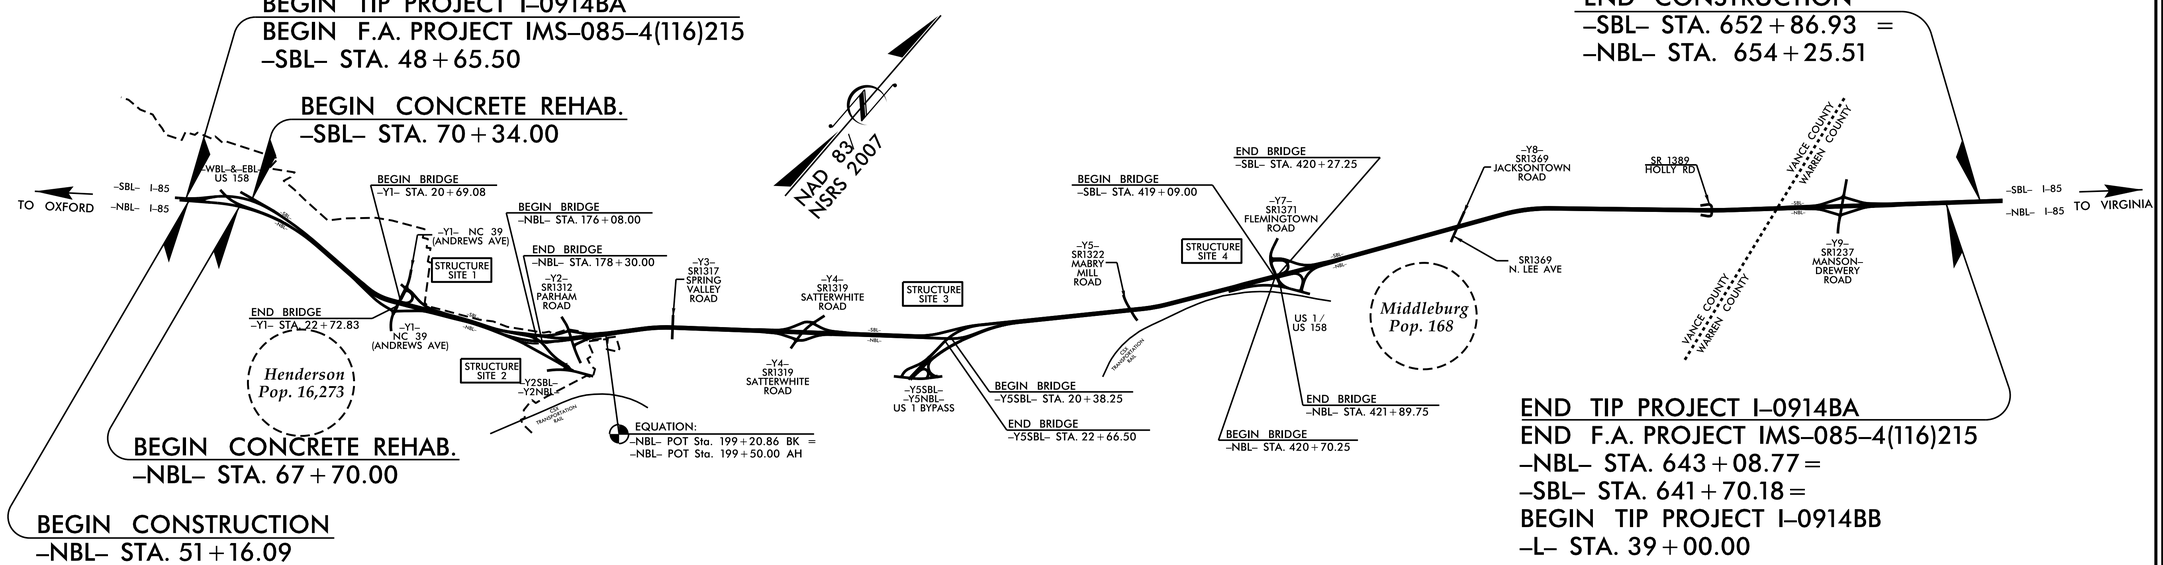

THIS IS A CONTROLLED–ACCESS PROJECT WITH ACCESS BEING LIMITED TO INTERCHANGES.
CLEARING ON THIS PROJECT SHALL BE PERFORMED TO THE LIMITS ESTABLISHED BY METHOD III.

DESIGN DATA

ADT 2014 = 37,800
ADT 2035 = 57,900
DHV = 08 %
D = 55 %
T = 20 % *
V = 70 MPH
* TTST =17% DUAL 3%
FUNC CLASS =
INTERSTATE
STATEWIDE TIER

PROJECT LENGTH

LENGTH ROADWAY TIP PROJECT I–0914BA = 11.179 MILES

LENGTH STRUCTURE TIP PROJECT I–0914BA = 0.053 MILES

TOTAL LENGTH TIP PROJECT I–0914BA = 11.232 MILES

TOTAL PROJECT LENGTH BASED ON CENTERLINE –SBL– STATIONS.
STRUCTURE LENGTH BASED ON CENTERLINE –NBL– STATIONS.

Prepared in the Office of:
DIVISION OF HIGHWAYS
1000 Birch Ridge Dr., Raleigh NC, 27610

2012 STANDARD SPECIFICATIONS

LETTING DATE:
MARCH 17, 2015

10-FEB-2015 10:45
$$$$$$$$$$$$$$$$$$$$DGN$$$$$$$$$$$$$$$$$$$$
dcrutcher