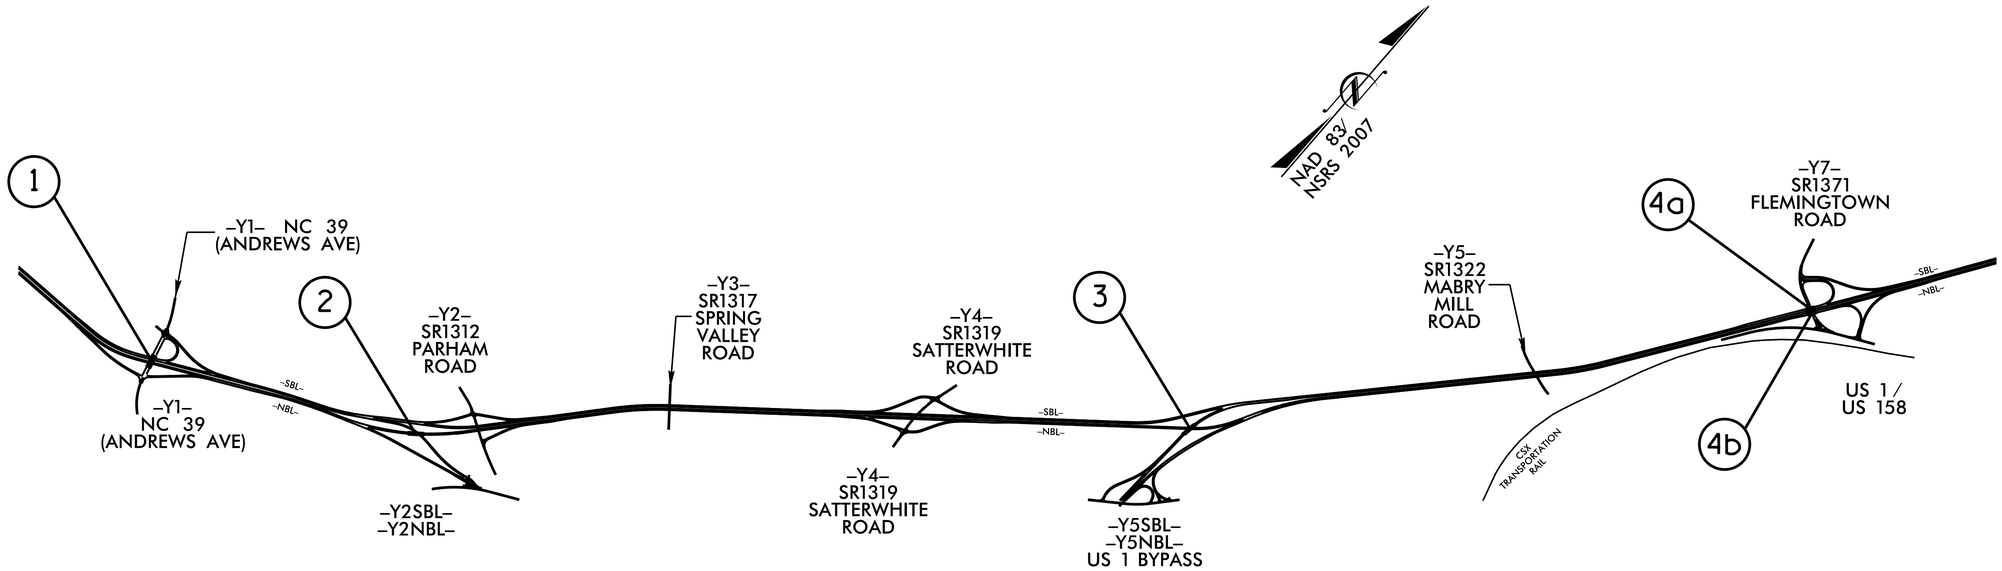

INDEX

STR	STATION	DESCRIPTION	SHEETS
1	22+06.96 -Y1-	BRIDGE ON NC-39 OVER I-85	S-1 THRU S-48
2	177+61.31 -NBL-	BRIDGE ON I-85 NBL OVER US-158 SBL	S-49 THRU S-85
3	21+34.80 -Y5SBL-	BRIDGE ON SBL US-1 OVER NBL I-85	S-86 THRU S-125
4a	419+67.07 -SBL-	BRIDGE ON SBL I-85 OVER SR-1371	S-126 THRU S-151
4b	421+29.07 -NBL-	BRIDGE ON NBL I-85 OVER SR-1371	S-152 THRU S-177

PROJECT NO. I-0914BA
VANCE-WARREN COUNTY

STATE OF NORTH CAROLINA
DEPARTMENT OF TRANSPORTATION
RALEIGH

INDEX SHEET

REVISIONS					
NO.	BY:	DATE:	NO.	BY:	DATE:
1			3		
2			4		

DRAWN BY : W.D. CRUTCHER DATE : 12-17-14
CHECKED BY : R.D. MARTIN DATE : 12-18-14

18-DEC-2014 13:33
S:\PEF\ALL INDIVIDUAL FOLDERS\Darrell\I0914ba_title.dgn
dcrutcher