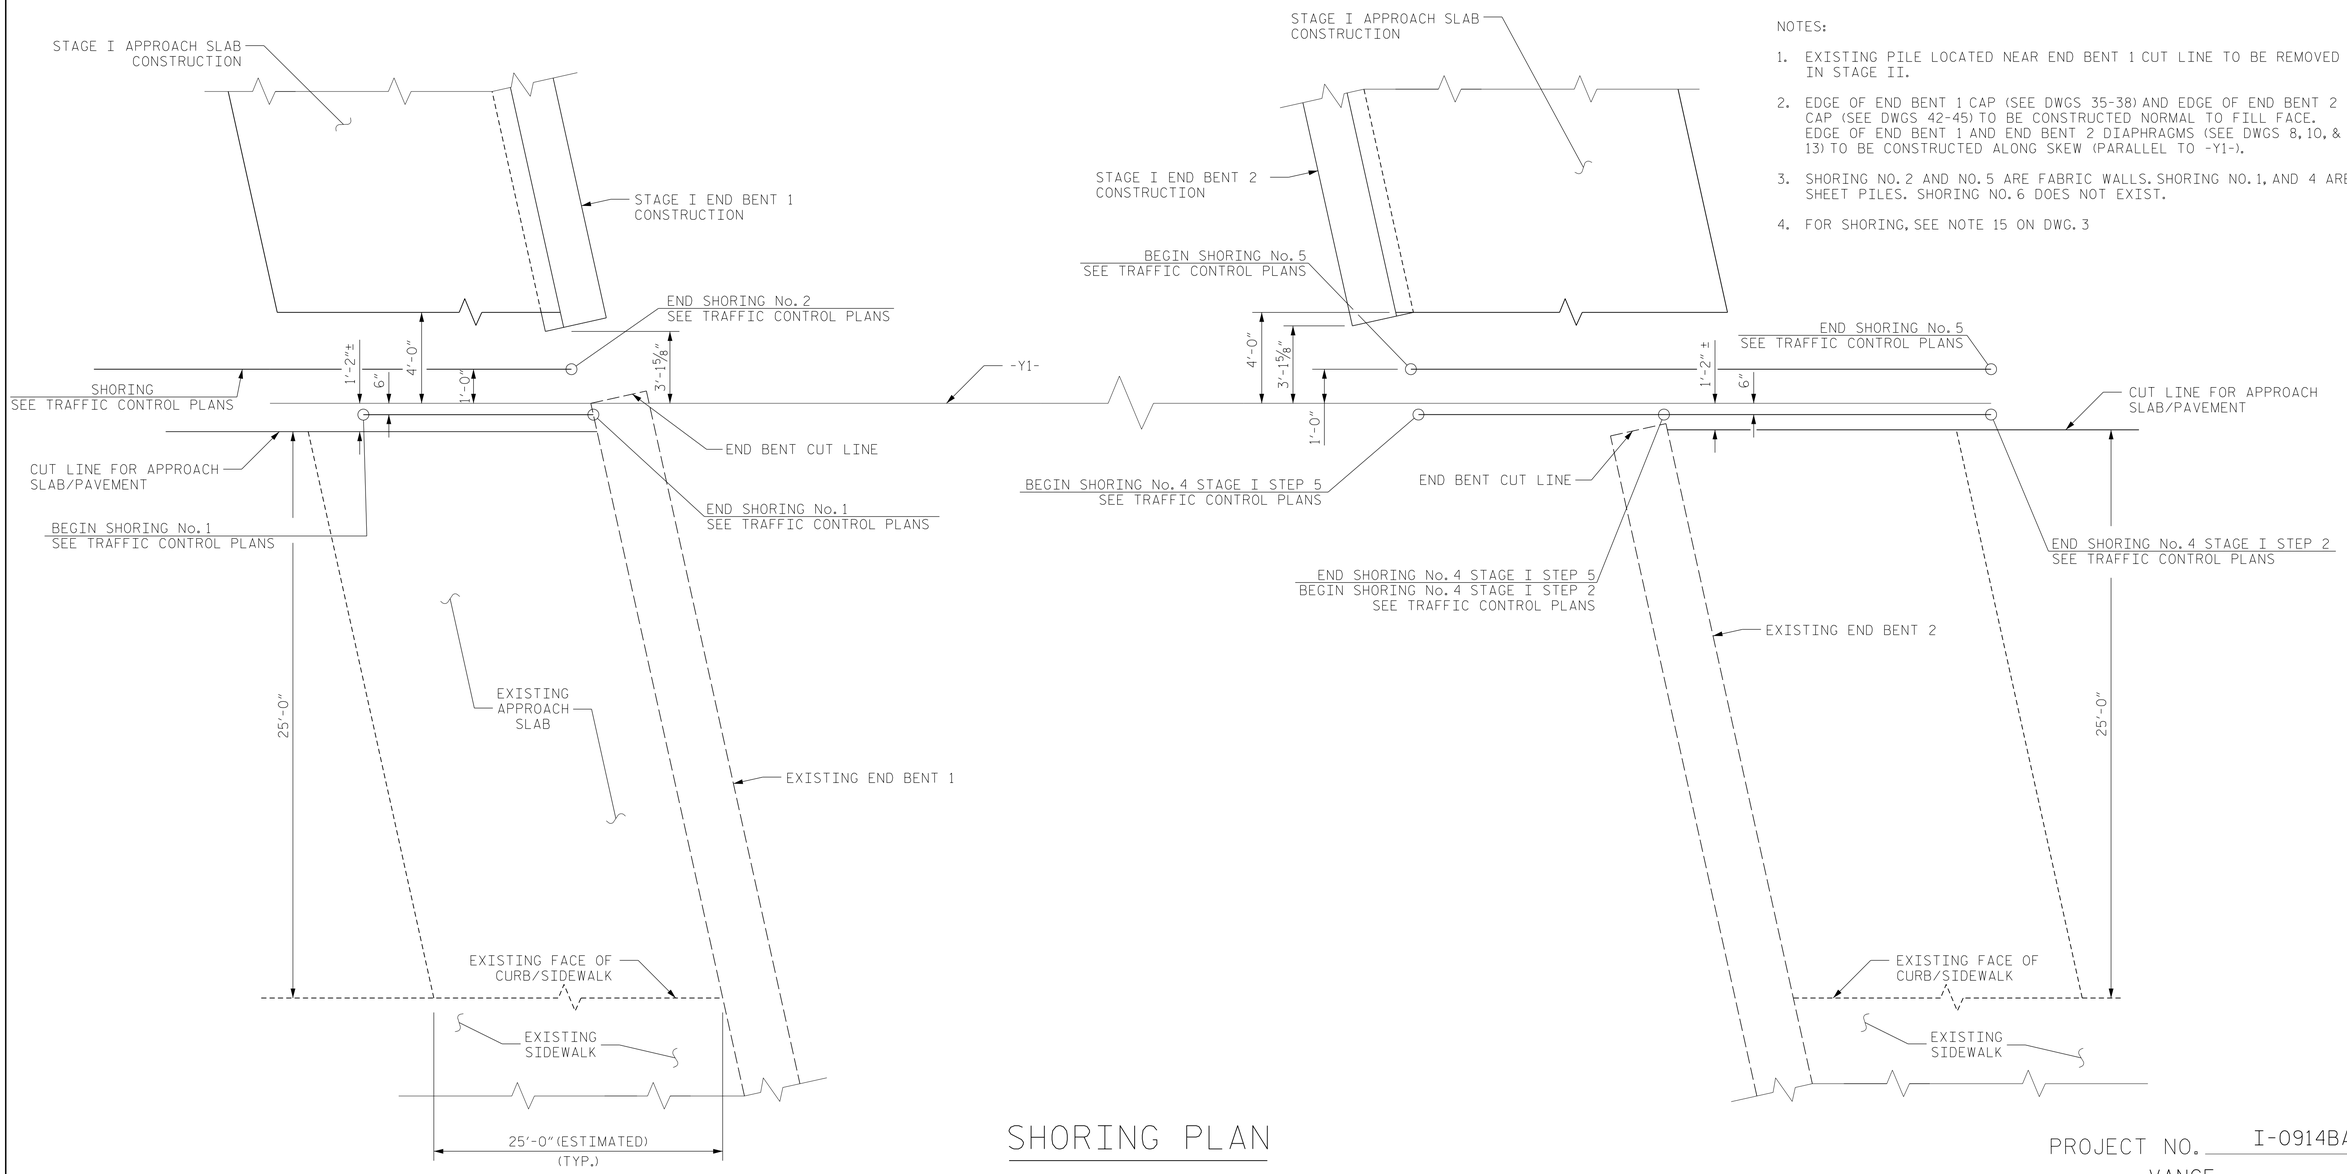

NOTES:

1. EXISTING PILE LOCATED NEAR END BENT 1 CUT LINE TO BE REMOVED IN STAGE II.
2. EDGE OF END BENT 1 CAP (SEE DWGS 35-38) AND EDGE OF END BENT 2 CAP (SEE DWGS 42-45) TO BE CONSTRUCTED NORMAL TO FILL FACE. EDGE OF END BENT 1 AND END BENT 2 DIAPHRAGMS (SEE DWGS 8, 10, & 13) TO BE CONSTRUCTED ALONG SKEW (PARALLEL TO -Y1-).
3. SHORING NO. 2 AND NO. 5 ARE FABRIC WALLS. SHORING NO. 1, AND 4 ARE SHEET PILES. SHORING NO. 6 DOES NOT EXIST.
4. FOR SHORING, SEE NOTE 15 ON DWG. 3

SHORING PLAN

CONSTRUCTION STAGING

PROJECT NO. I-0914BA

VANCE COUNTY

STATION: 22+06.96 -Y1- POT

SHEET 3 OF 3

NORTH CAROLINA PROFESSIONAL SEAL 11725 ENGINEER DAVID R. RUGGLES

DocuSigned by: David Ruggles C462768DF412422... 11/17/2014

DWG. 7 OF 48

STATE OF NORTH CAROLINA
DEPARTMENT OF TRANSPORTATION
RALEIGH

CONSTRUCTION STAGING
SHORING

Firm License No. C-1051
421 Fayetteville St,
Suite 400
Raleigh, NC 27601
T 919.380.8750
www.stewartinc.com
STEWART

REVISIONS						
NO.	BY:	DATE:	NO.	BY:	DATE:	
1			3			
2			4			

SHEET NO. S-7

TOTAL SHEETS 177

DRAWN BY: M. BURNS DATE : 09/14
CHECKED BY: D. RUGGLES DATE : 09/14
DESIGN ENGINEER OF RECORD: D. RUGGLES DATE : 09/14