F.A. PROJECT NO.: IMS-085-4(116)215

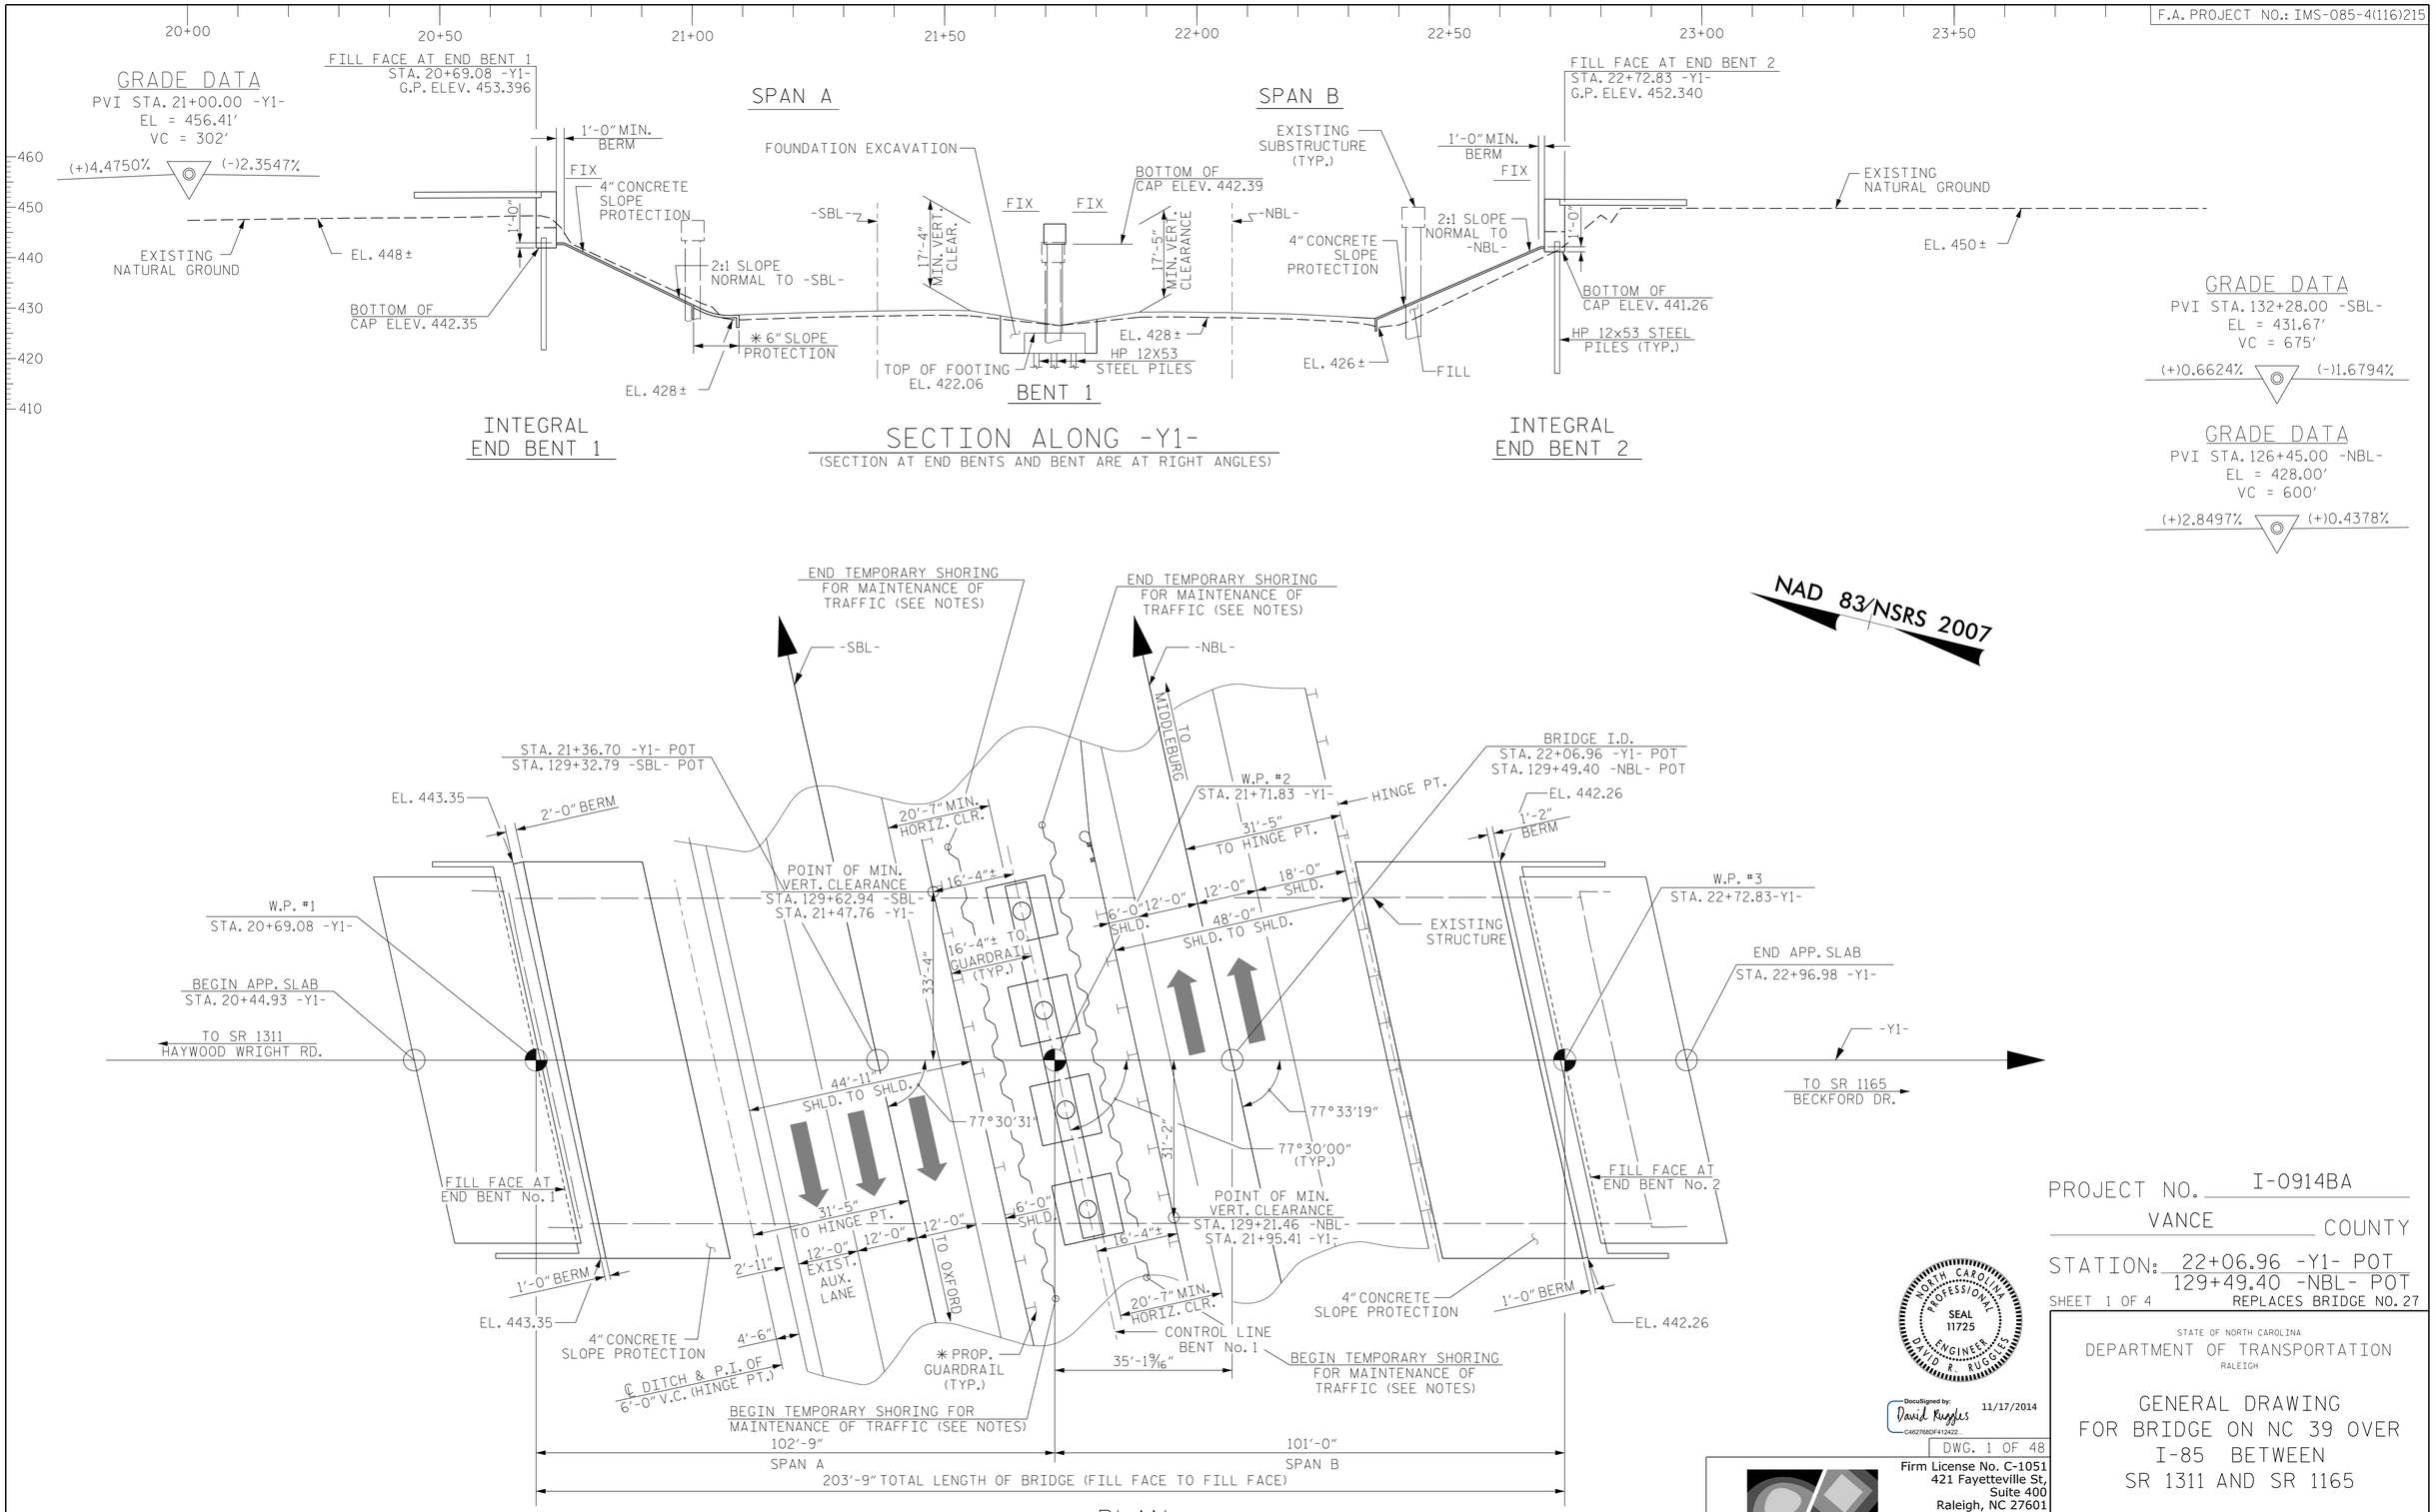

PLAN

(PILES NOT SHOWN FOR CLARITY)

* ROADWAY DETAIL AND PAY ITEM

PROJECT NO. I-0914BA

VANCE COUNTY

STATION: 22+06.96 -Y1- POT
129+49.40 -NBL- POT

SHEET 1 OF 4

REPLACES BRIDGE NO. 27

NORTH CAROLINA PROFESSIONAL SEAL 11725 ENGINEER DAVID R. RUGGLES

DocuSigned by: David Ruggles C462768DF412422... 11/17/2014

DWG. 1 OF 48

STATE OF NORTH CAROLINA
DEPARTMENT OF TRANSPORTATION
RALEIGH

GENERAL DRAWING
FOR BRIDGE ON NC 39 OVER
I-85 BETWEEN
SR 1311 AND SR 1165

STEWART

Firm License No. C-1051
421 Fayetteville St,
Suite 400
Raleigh, NC 27601
T 919.380.8750
www.stewartinc.com

REVISIONS						SHEET NO.
NO.	BY:	DATE:	NO.	BY:	DATE:	S-1
1			3			TOTAL SHEETS
2			4			177

DRAWN BY: M. BURNS	DATE : 08/14	
CHECKED BY: D. RUGGLES	DATE : 09/14	
DESIGN ENGINEER OF RECORD: D. RUGGLES	DATE : 09/14	