SEE NOTES, SHEETS 3 OF 5 AND 5 OF 5

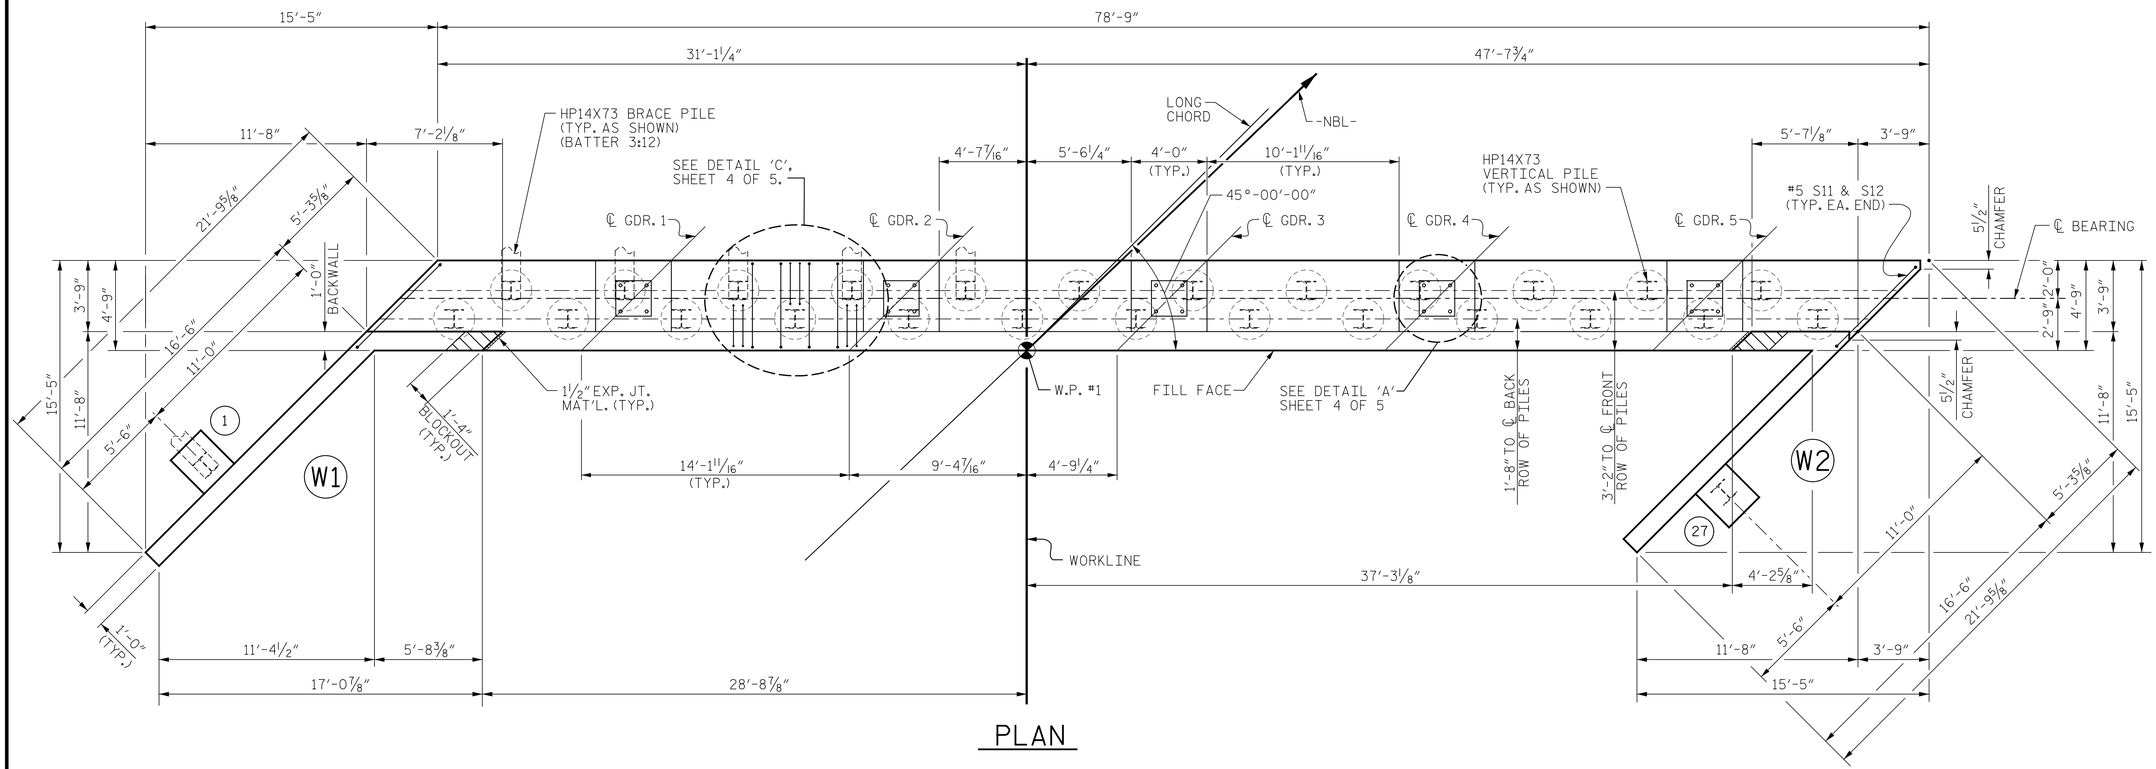

PLAN

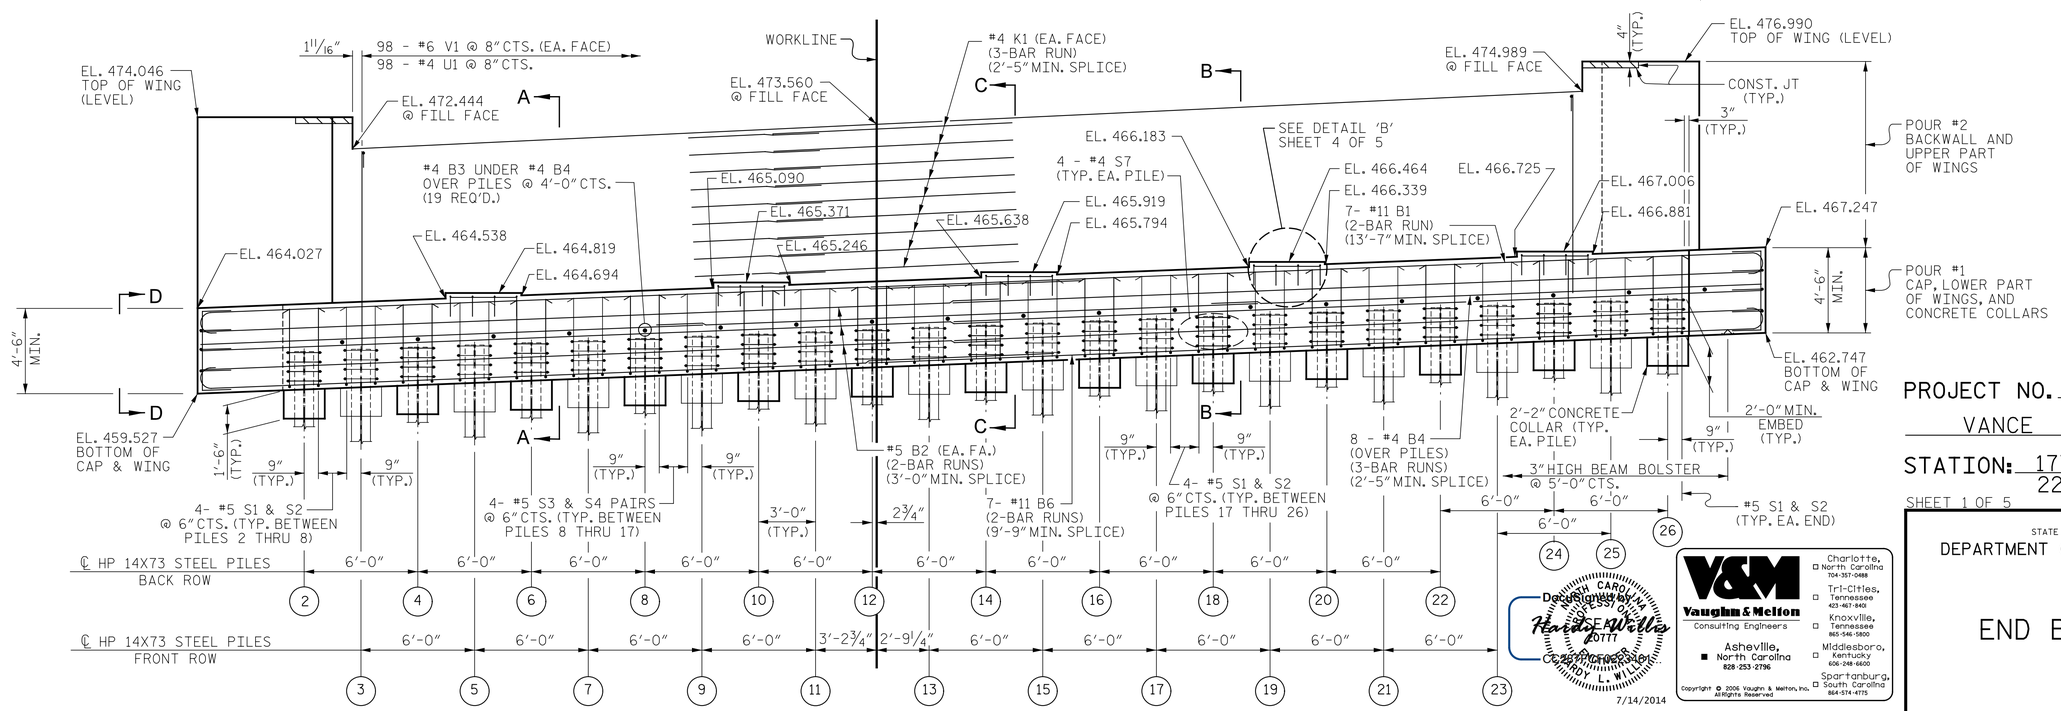

ELEVATION

WINGS NOT SHOWN FOR CLARITY.

NOTE: FOR TOP OF PILE ELEVATIONS, SEE SHEET 3 OF 5.
PILES 1, 3, 5, 7, 9, AND 11 ARE BRACE PILES. ALL OTHERS VERTICAL.

PROJECT NO. I-0914BA

VANCE COUNTY

STATION: 177+61.31 -NBL-
22+31.77 -Y2SBL-

SHEET 1 OF 5

STATE OF NORTH CAROLINA
DEPARTMENT OF TRANSPORTATION
RALEIGH

END BENT NO. 1

NORTH CAROLINA PROFESSIONAL SEAL 20777 ENGINEER Randy L. Willis
DOCUMENT NOT CONSIDERED FINAL UNLESS ALL SIGNATURES COMPLETED
7/14/2014

Vaughn & Melton
Consulting Engineers
Asheville, North Carolina 828-253-2796
Charlotte, North Carolina 704-357-0488
Tri-Cities, Tennessee 423-467-8410
Knoxville, Tennessee 865-546-1800
Middlesboro, Kentucky 606-248-6600
Spartanburg, South Carolina 864-574-4175

Copyright © 2006 Vaughn & Melton, Inc. All Rights Reserved

SHEET 24 OF 37	
DWN. BY: MAF	DATE: 5/14
CHKD. BY: HLW	DATE: 5/14
DES. EGR. OF RECORD: RTS	DATE: 5/14

REVISIONS						
NO.	BY:	DATE:	NO.	BY:	DATE:	
1			3			
2			4			

SHEET NO. S-72

TOTAL SHEETS 177