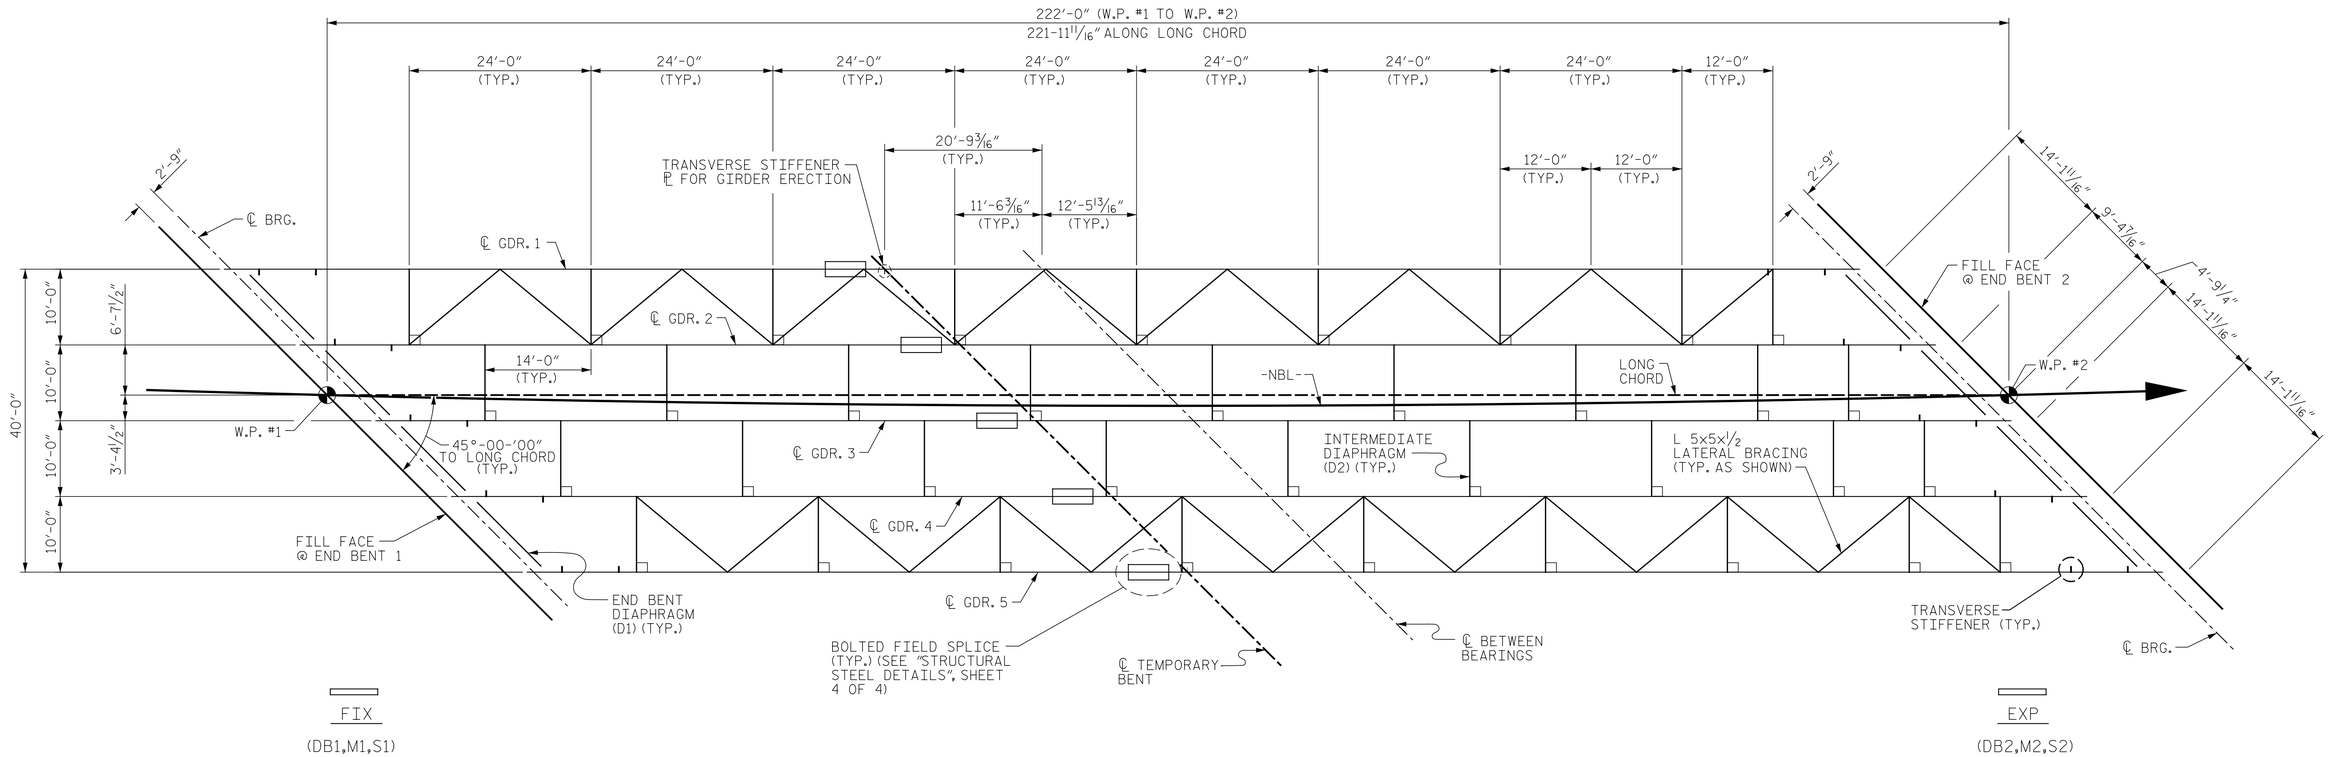

FRAMING PLAN

FOR DIMENSIONS ALONG GIRDER AND PLATE SIZE OF TRANSVERSE STIFFENER, SEE "STRUCTURAL STEEL DETAILS" SHEET 1 OF 4.

PROJECT NO. I-0914BA

VANCE COUNTY

STATION: 177+61.31 -NBL-
22+31.77 -Y2SBL-

STATE OF NORTH CAROLINA
DEPARTMENT OF TRANSPORTATION
RALEIGH

FRAMING PLAN

NORTH CAROLINA PROFESSIONAL SEAL ENGINEER HARDY L. WILLIS 7/24/2014

DocuSigned by: Hardy Willis

V&M Vaughn & Melton Consulting Engineers
Asheville, North Carolina 828-253-2796
Charlotte, North Carolina 704-357-0488
Tri-Cities, Tennessee 423-467-8401
Knoxville, Tennessee 865-546-5800
Middlesboro, Kentucky 606-248-6600
Spartanburg, South Carolina 864-574-4775

Copyright © 2006 Vaughn & Melton, Inc. All Rights Reserved

SHEET 11 OF 37

DWN. BY: MAF DATE: 5/14
CHKD. BY: HLW DATE: 5/14
DES. EGR. OF RECORD: RTS DATE: 5/14

REVISIONS						
NO.	BY:	DATE:	NO.	BY:	DATE:	
1			3			
2			4			

SHEET NO. S-59

TOTAL SHEETS 177