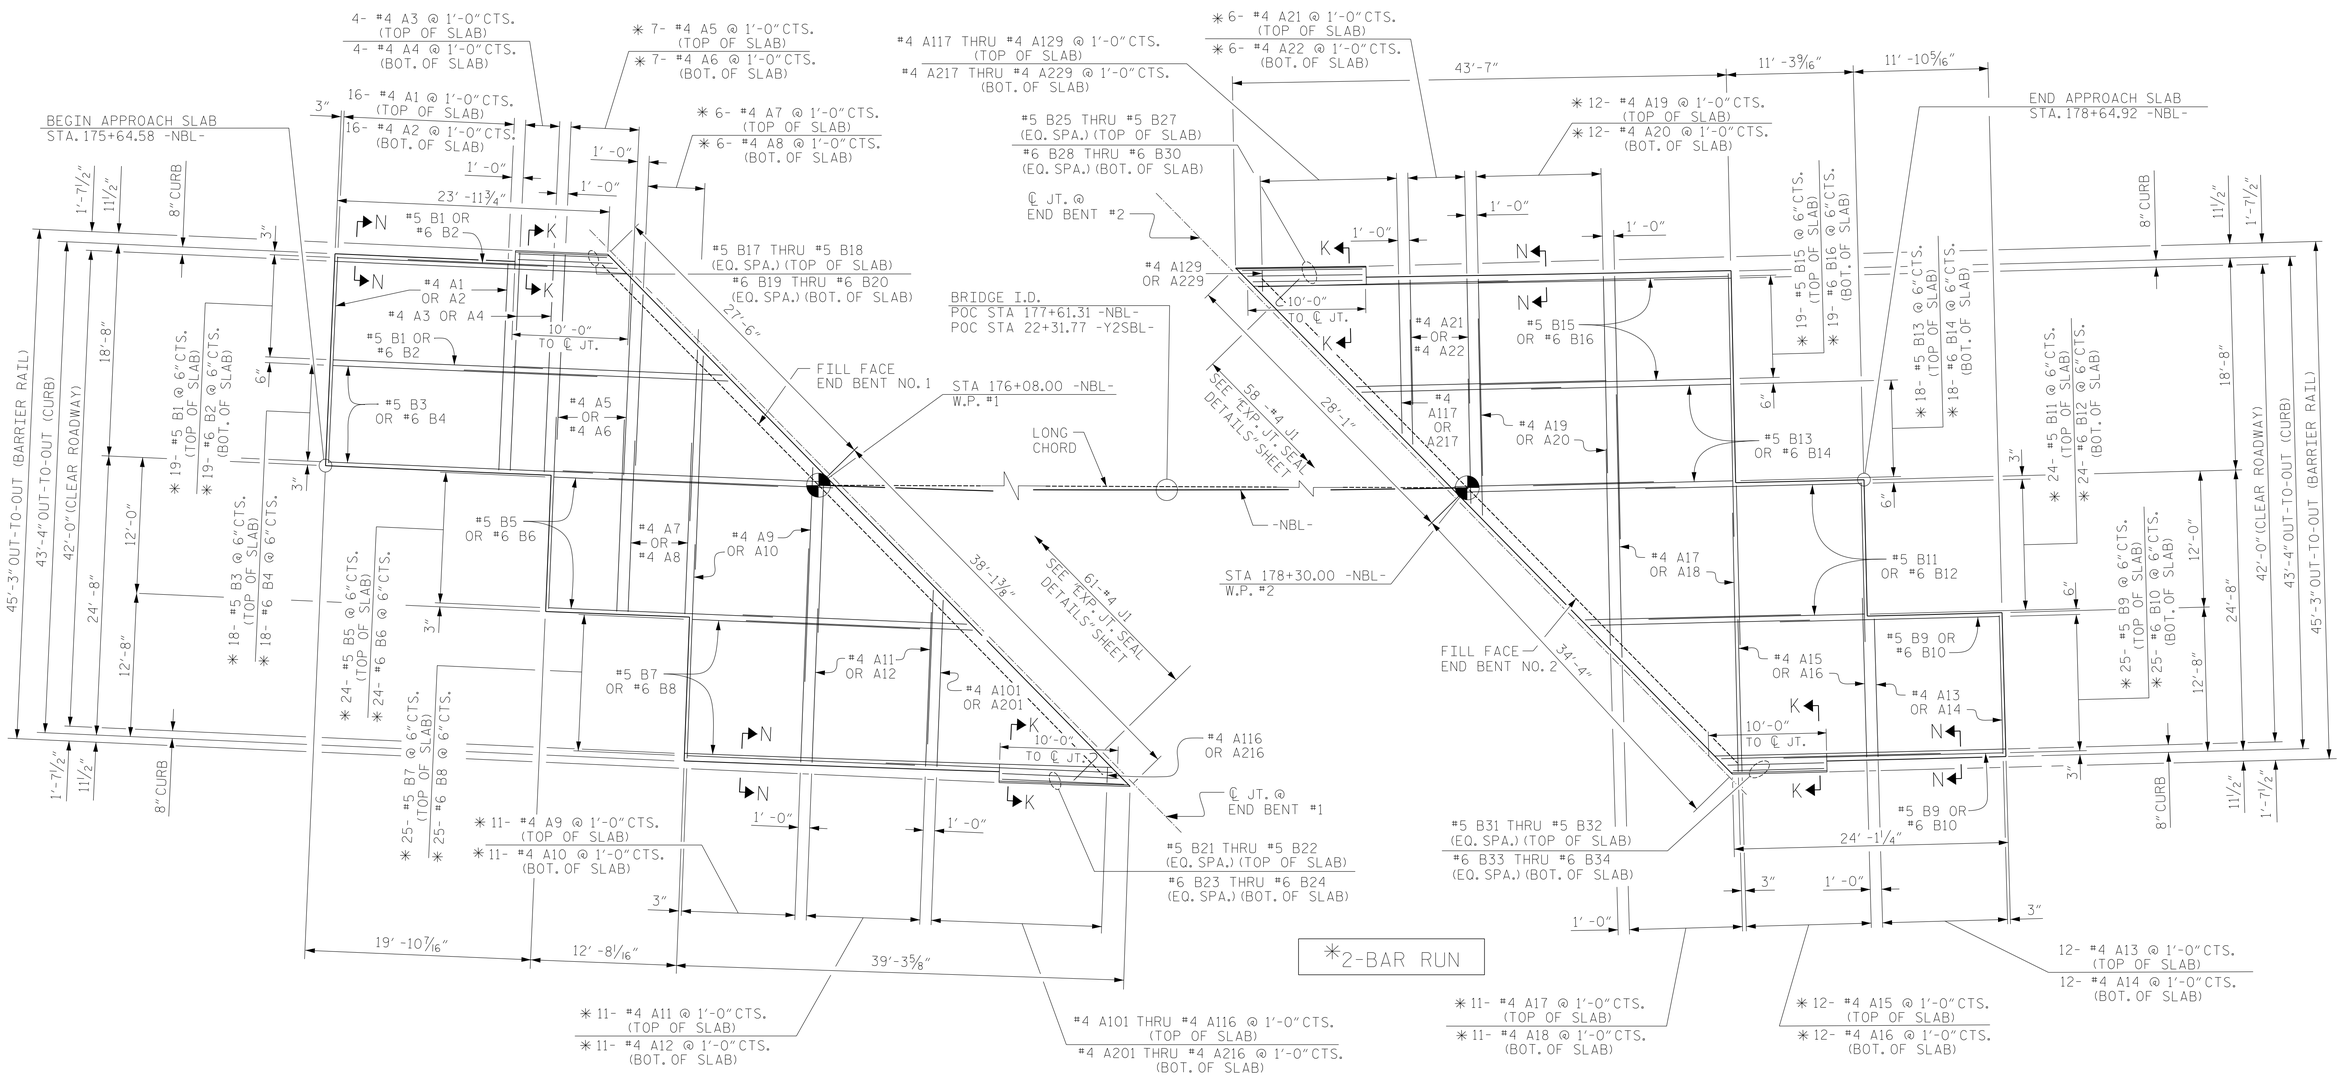

PLAN @ END BENT #1

PLAN @ END BENT #2

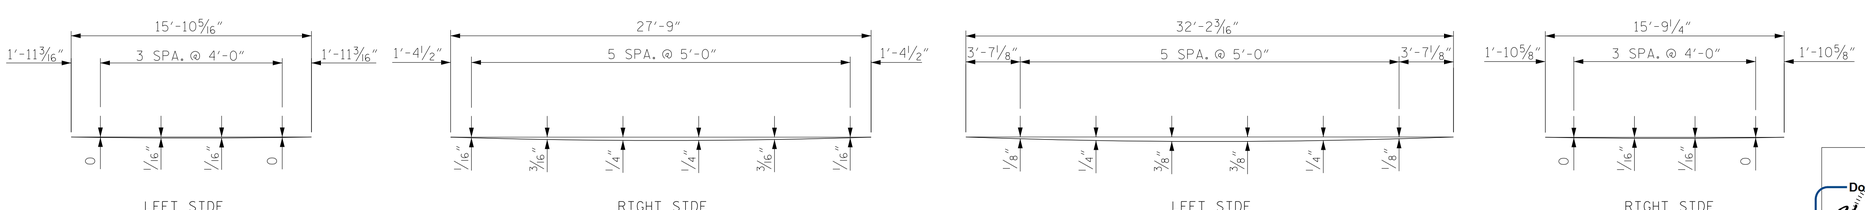

END BENT #1

END BENT #2

ARC OFFSETS FOR APPROACH SLABS

NOTE: SEGMENT UNDER BARRIER RAIL EXCLUDED

PROJECT NO. I-0914BA

VANCE COUNTY

STATION: 177+61.31 -NBL-
22+31.77 -Y2SBL-

SHEET 1 OF 3

STATE OF NORTH CAROLINA
DEPARTMENT OF TRANSPORTATION
RALEIGH

STANDARD

BRIDGE APPROACH SLAB
FOR RIGID PAVEMENT

DocuSigned by: Hardy Willis
CC287FCF023461...
3/3/2015

ASSEMBLED BY : MAF	DATE : 5/14
CHECKED BY : HLW	DATE : 5/14
DRAWN BY : RH 5/99	REV. 10/1/11 MAA/GM
CHECKED BY : RDR 5/99	REV. 12/21/11 MAA/GM
	REV. 6/13 MAA/GM

SHEET 35 OF 37

DWN. BY: MAF	DATE: 5/14
CHKD. BY: HLW	DATE: 5/14
DES. EGR. OF RECORD: RTS	DATE: 5/14

REVISIONS

NO.	BY:	DATE:	NO.	BY:	DATE:
1			3		
2			4		

SHEET NO. S-83

TOTAL SHEETS 177

STD. NO. BAS1 (SHT 4a)

$$$$$$$SYSTIME$$$$$
$$$$$$$$$$$$$$$$$$$$$$$$DGN$$$$$$$$$$$$$$$$$$$$$$$$
$$$$USERNAME$$$$