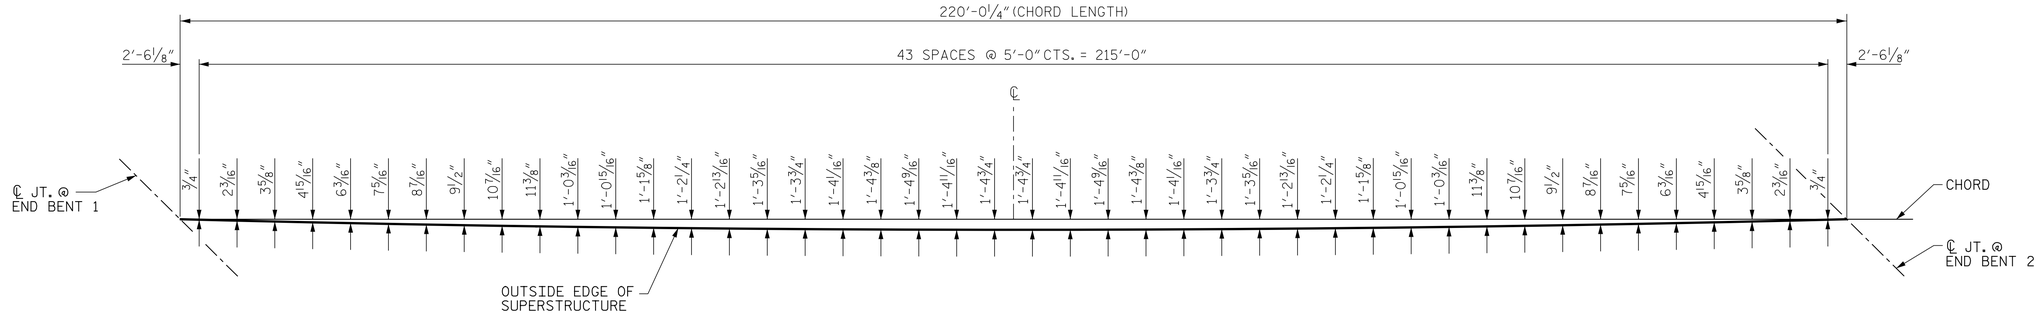

OUTSIDE LEFT OVERHANG ARC OFFSETS

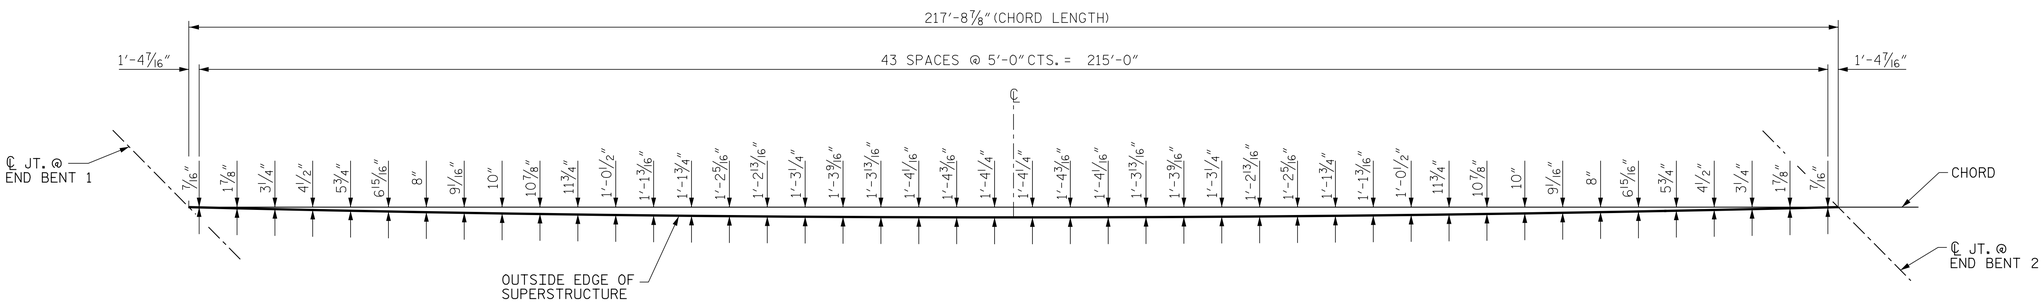

OUTSIDE RIGHT OVERHANG ARC OFFSETS

PROJECT NO. I-0914BA

VANCE COUNTY

STATION: 177+61.31 -NBL-
22+31.77 -Y2SBL-

NORTH CAROLINA PROFESSIONAL SEAL ENGINEER 20773 HARDY WALLS HLW

DocuSigned by:
Hardy Walls
CC2B7FC1C02B4A61...
7/14/2014

V&M Vaughn & Melton Consulting Engineers
Asheville, North Carolina 828-253-2796
Charlotte, North Carolina 704-357-0488
Tri-Cities, Tennessee 423-467-8410
Knoxville, Tennessee 865-546-5800
Middlesboro, Kentucky 606-248-6600
Spartanburg, South Carolina 864-574-4775
Copyright © 2006 Vaughn & Melton, Inc. All Rights Reserved

STATE OF NORTH CAROLINA
DEPARTMENT OF TRANSPORTATION
RALEIGH

ARC OFFSETS

SHEET 10 OF 37			REVISIONS						SHEET NO.
DWN. BY: MAF	DATE: 5/14		NO.	BY:	DATE:	NO.	BY:	DATE:	S-58
CHKD. BY: HLW	DATE: 5/14		1			3			TOTAL SHEETS
DES. EGR. OF RECORD: RTS	DATE: 5/14		2			4			177