FOR NOTES, SEE SHEET 3 OF 5 AND 5 OF 5

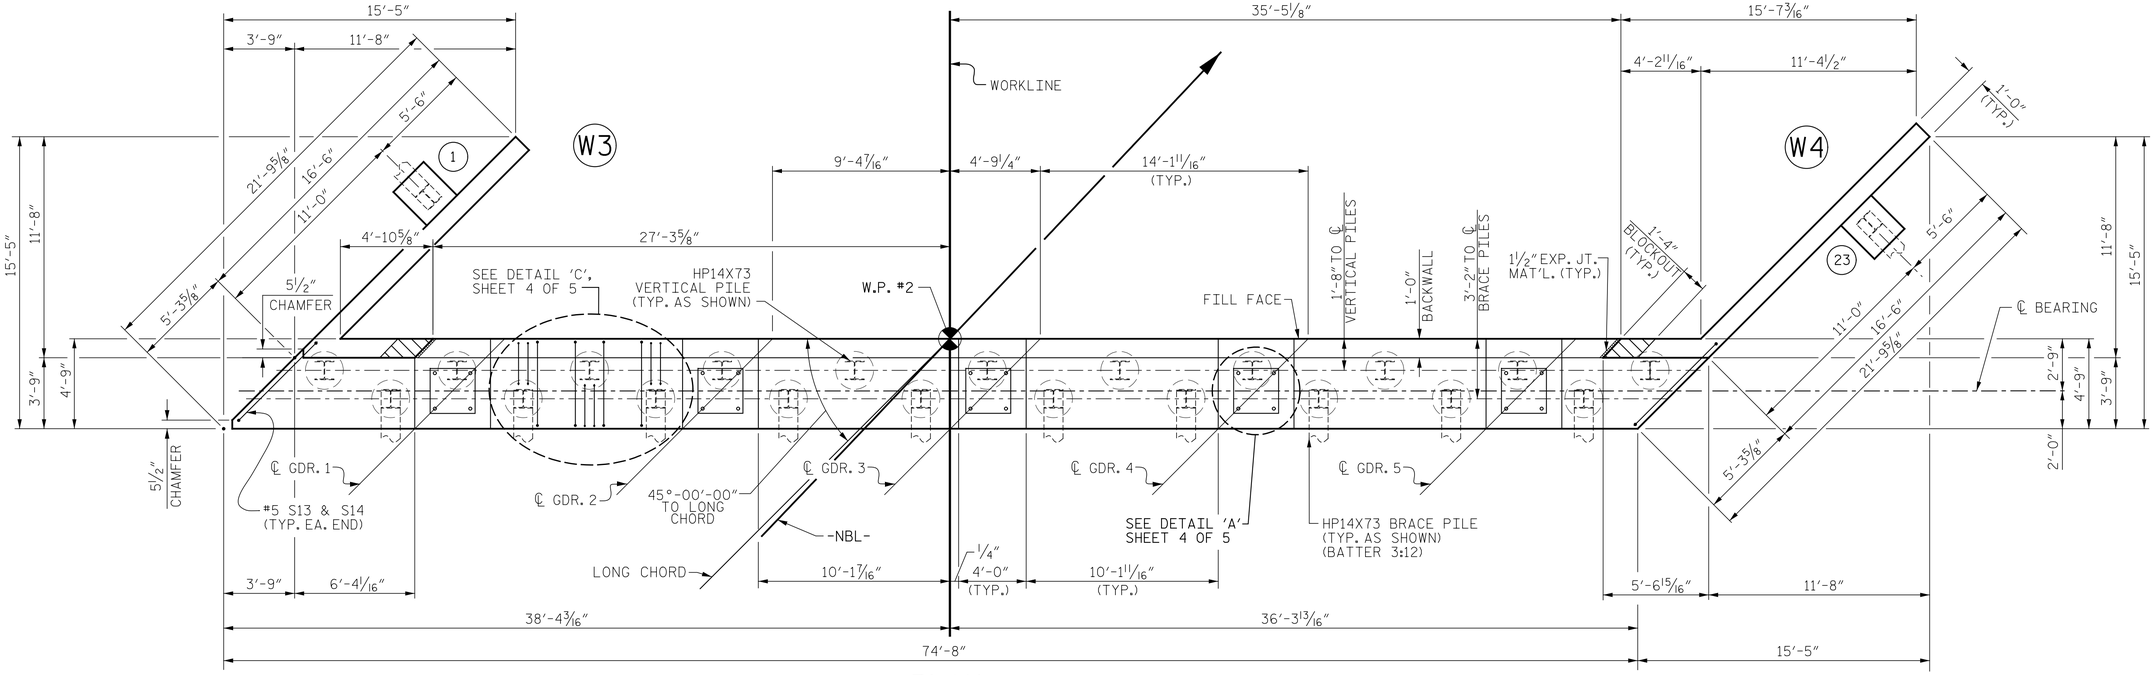

PLAN

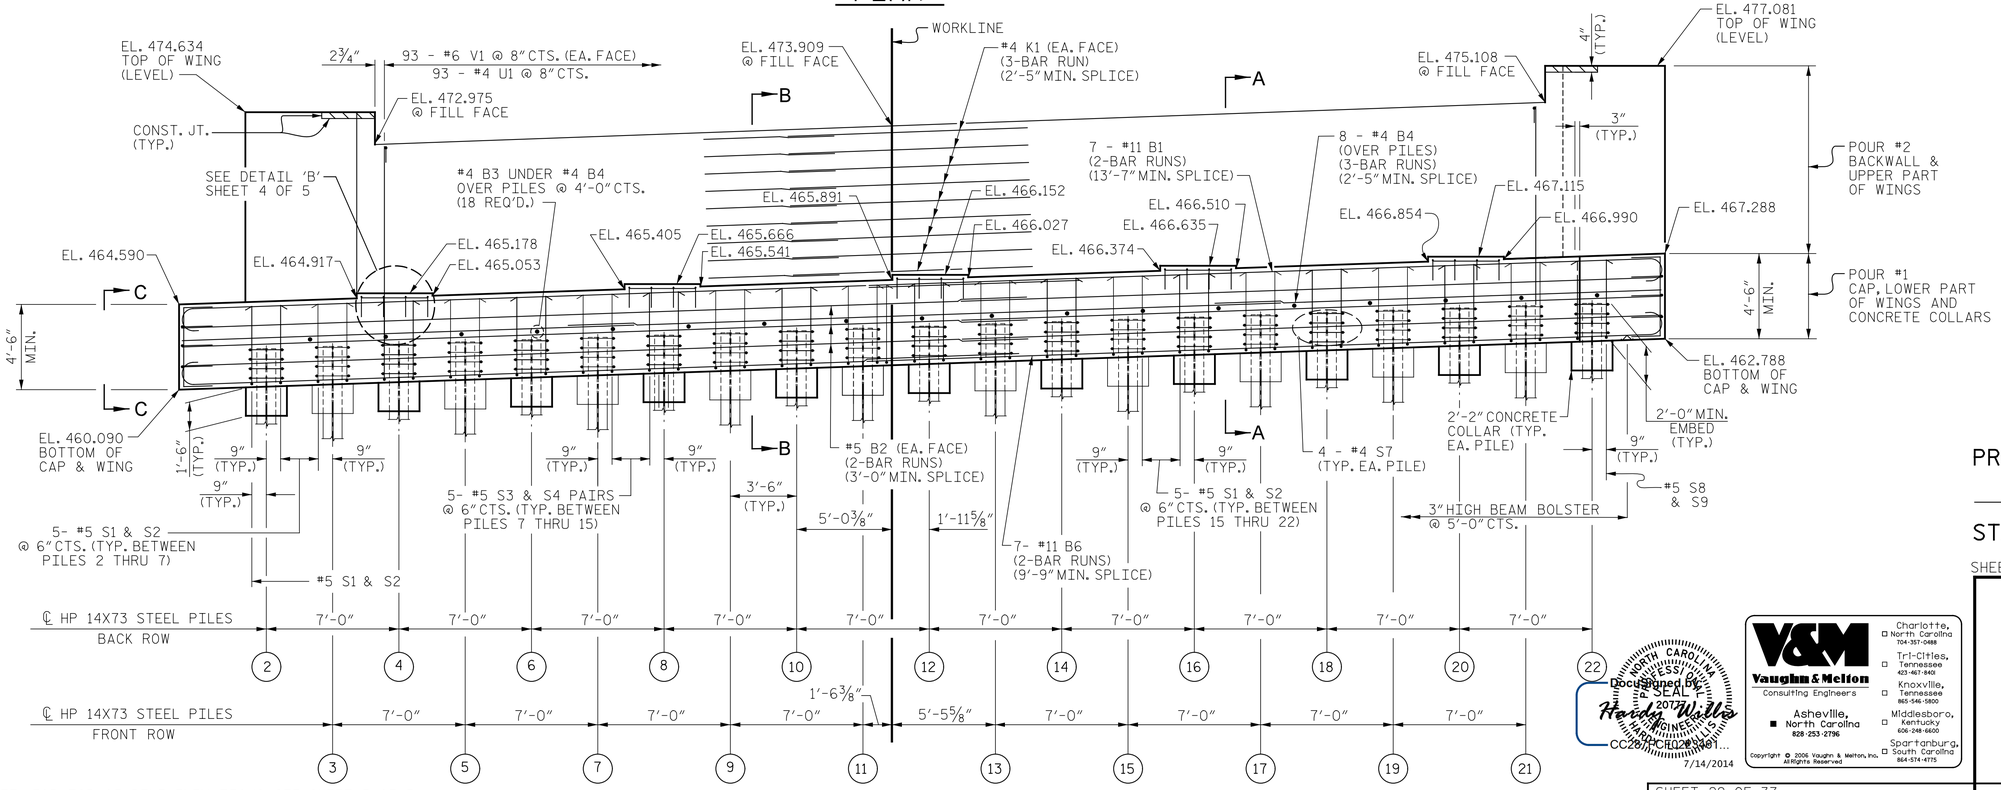

NOTE: FOR TOP OF PILE ELEVATIONS, SEE SHEET 3 OF 5.

ELEVATION

WINGS NOT SHOWN FOR CLARITY.

PROJECT NO. I-0914BA

VANCE COUNTY

STATION: 177+61.31 -NBL-
22+31.77 -Y2SBL-

SHEET 1 OF 5

STATE OF NORTH CAROLINA
DEPARTMENT OF TRANSPORTATION
RALEIGH

END BENT NO. 2

Vaughn & Melton
Consulting Engineers
Asheville, North Carolina 828-253-2796
Charlotte, North Carolina 704-357-0488
Tri-Cities, Tennessee 423-467-8401
Knoxville, Tennessee 865-546-5800
Middlesboro, Kentucky 606-248-6600
Spartanburg, South Carolina 864-574-4775
Copyright © 2006 Vaughn & Melton, Inc. All Rights Reserved

NORTH CAROLINA PROFESSIONAL SEAL 20777 ENGINEER HAROLD L. WALKER
Docusigned by: Harold Walker
CC28D7DCF02B401...
7/14/2014

SHEET 29 OF 37		
DWN. BY: MAF	DATE: 5/14	
CHKD. BY: HLW	DATE: 5/14	
DES. EGR. OF RECORD: RTS	DATE: 5/14	

REVISIONS						
NO.	BY:	DATE:	NO.	BY:	DATE:	
1			3			
2			4			

SHEET NO. S-77

TOTAL SHEETS 177