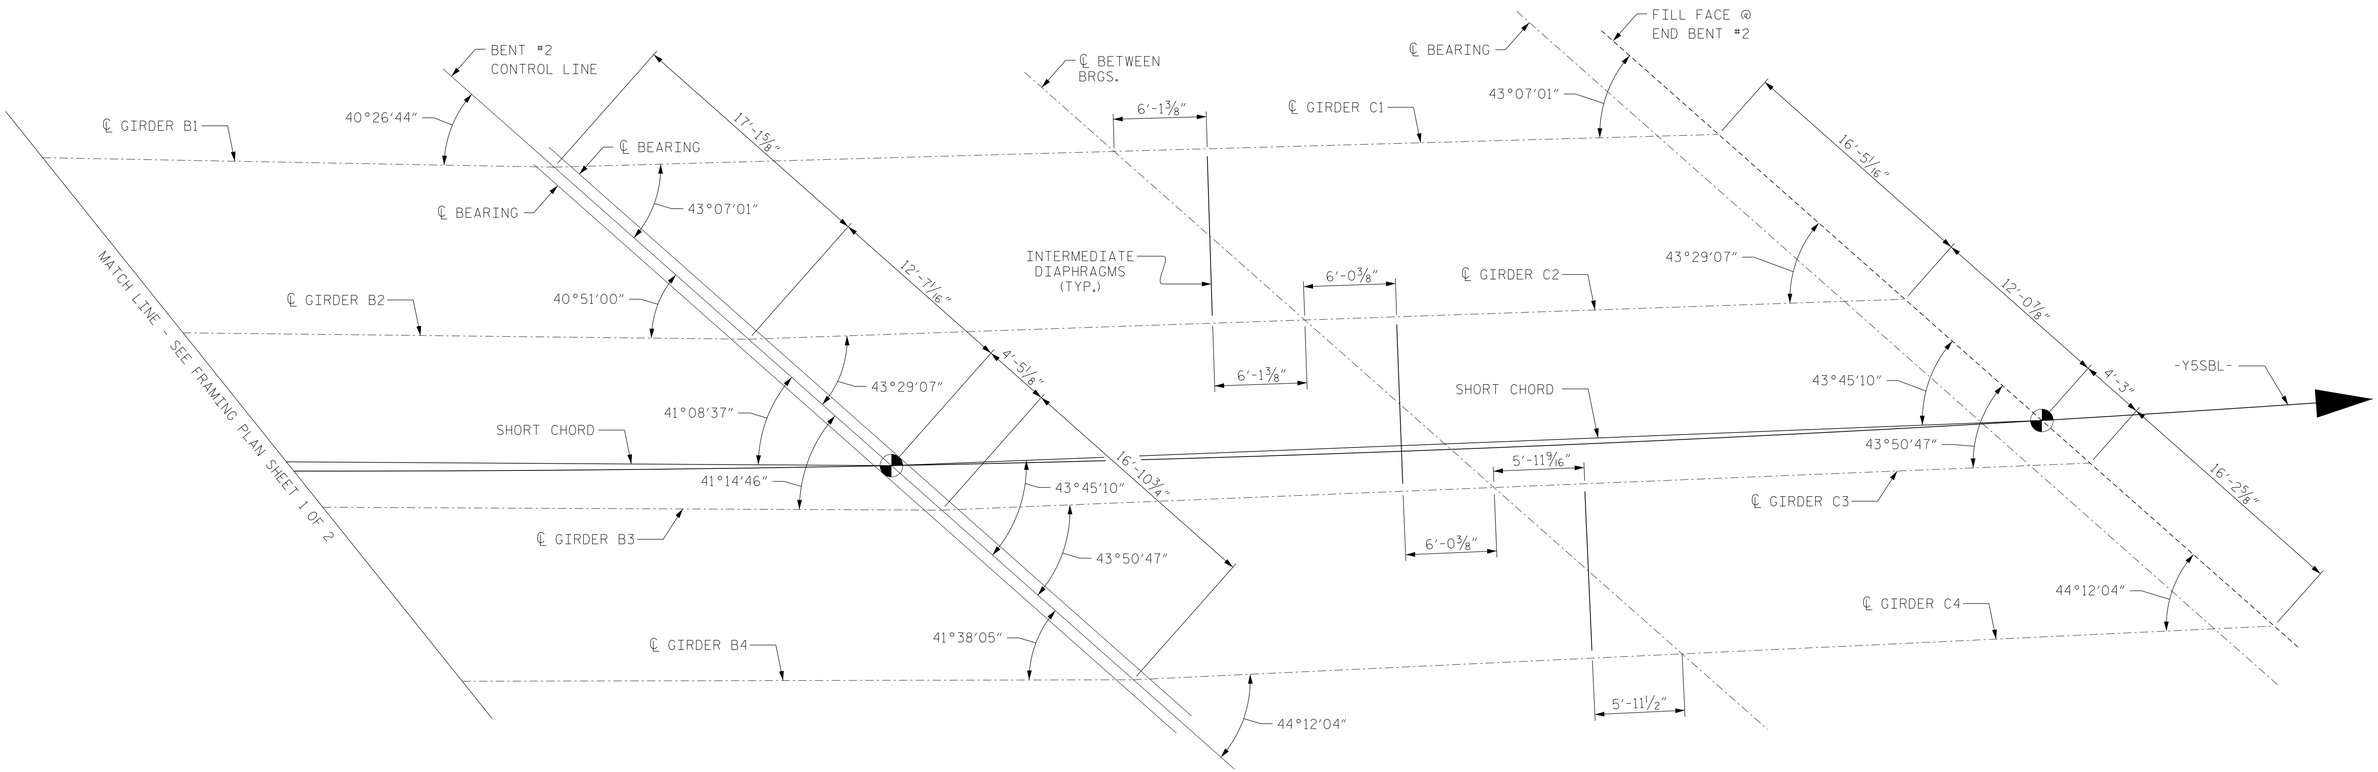

FIX
P4, E4

FIX
P5, E4

EXP.
P6, E4

SPAN B

SPAN C

FRAMING PLAN

PROJECT NO. I-0914BA

VANCE COUNTY

STATION: 21+34.80-Y5SBL-POC

SHEET 2 OF 2

NORTH CAROLINA PROFESSIONAL SEAL 11725 ENGINEER DAVID R RUGGLES

DocuSigned by: David Ruggles 11/14/2014
C4827680F412422...

DWG.13 OF 40

STEWART

Firm License No. C-1051
421 Fayetteville St,
Suite 400
Raleigh, NC 27601
T 919.380.8750
www.stewartinc.com

STATE OF NORTH CAROLINA
DEPARTMENT OF TRANSPORTATION
RALEIGH

FRAMING PLAN
SHEET 2 OF 2

REVISIONS						SHEET NO.
NO.	BY:	DATE:	NO.	BY:	DATE:	S-98
1			3			TOTAL SHEETS
2			4			177

DRAWN BY: P. JACOB	DATE : 06/14	
CHECKED BY: D. RUGGLES	DATE : 08/14	
DESIGN ENGINEER OF RECORD: D. RUGGLES	DATE : 08/14	

11/14/2014 I-9148A SITE 3
...\403_013_I0914BA_SMU_FP02.dgn
USER:jloftus