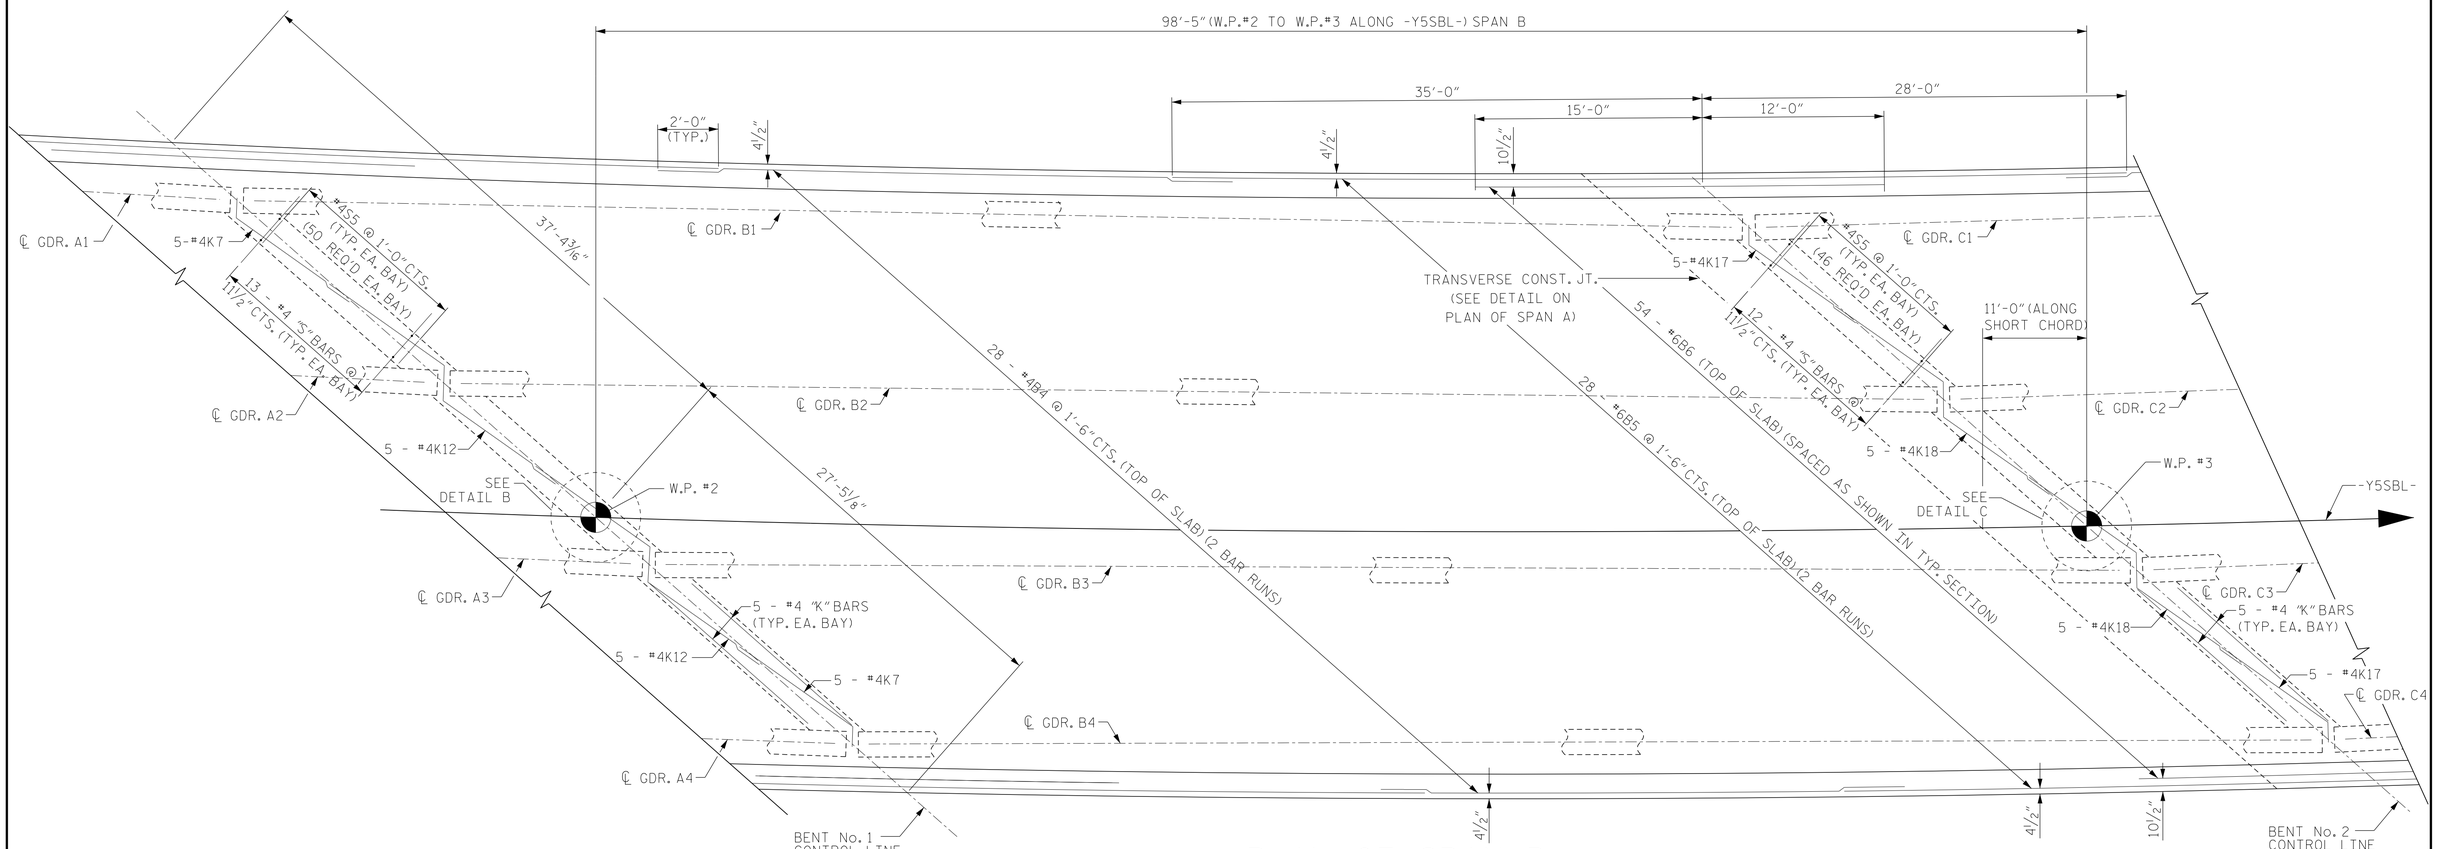

PLAN OF SPAN B

NOTE: "A" BARS ARE PLACED NORMAL TO LONG CHORD

NOTES

1. FOR LOCATION OF INTERMEDIATE DIAPHRAGM, SEE "FRAMING PLAN" AND "GIRDER DETAILS" SHEET.

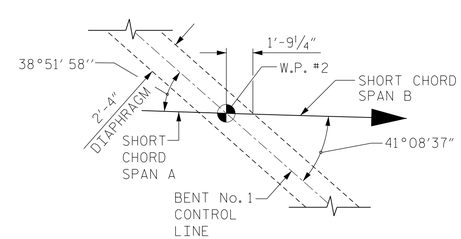

DETAIL B

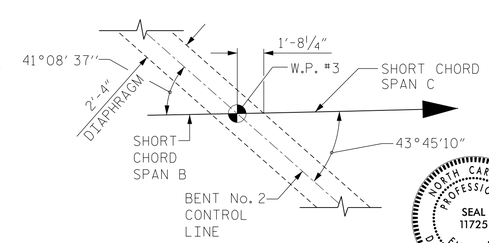

DETAIL C

NORTH CAROLINA PROFESSIONAL SEAL 11725 ENGINEER DAVID R. RUGGLES

DocuSigned by: David Ruggles C462768DF412422... 11/14/2014

DWG. 9 OF 40

STEWART
Firm License No. C-1051
421 Fayetteville St, Suite 400
Raleigh, NC 27601
T 919.380.8750
www.stewartinc.com

PROJECT NO. I-0914BA
VANCE COUNTY
STATION: 21+34.80-Y5SBL-POC

SHEET 2 OF 3

STATE OF NORTH CAROLINA
DEPARTMENT OF TRANSPORTATION
RALEIGH

SUPERSTRUCTURE
PLAN OF SPAN B

REVISIONS						SHEET NO.
NO.	BY:	DATE:	NO.	BY:	DATE:	S-94
1			3			TOTAL SHEETS
2			4			177

DRAWN BY: J. LOFTUS	DATE : 08/14	
CHECKED BY: D. RUGGLES	DATE : 08/14	
DESIGN ENGINEER OF RECORD: D. RUGGLES	DATE : 08/14	

11/14/2014 I-9148A SITE 3
...\403_009_I0914BA_SMU_SP02.dgn
USER:jloftus