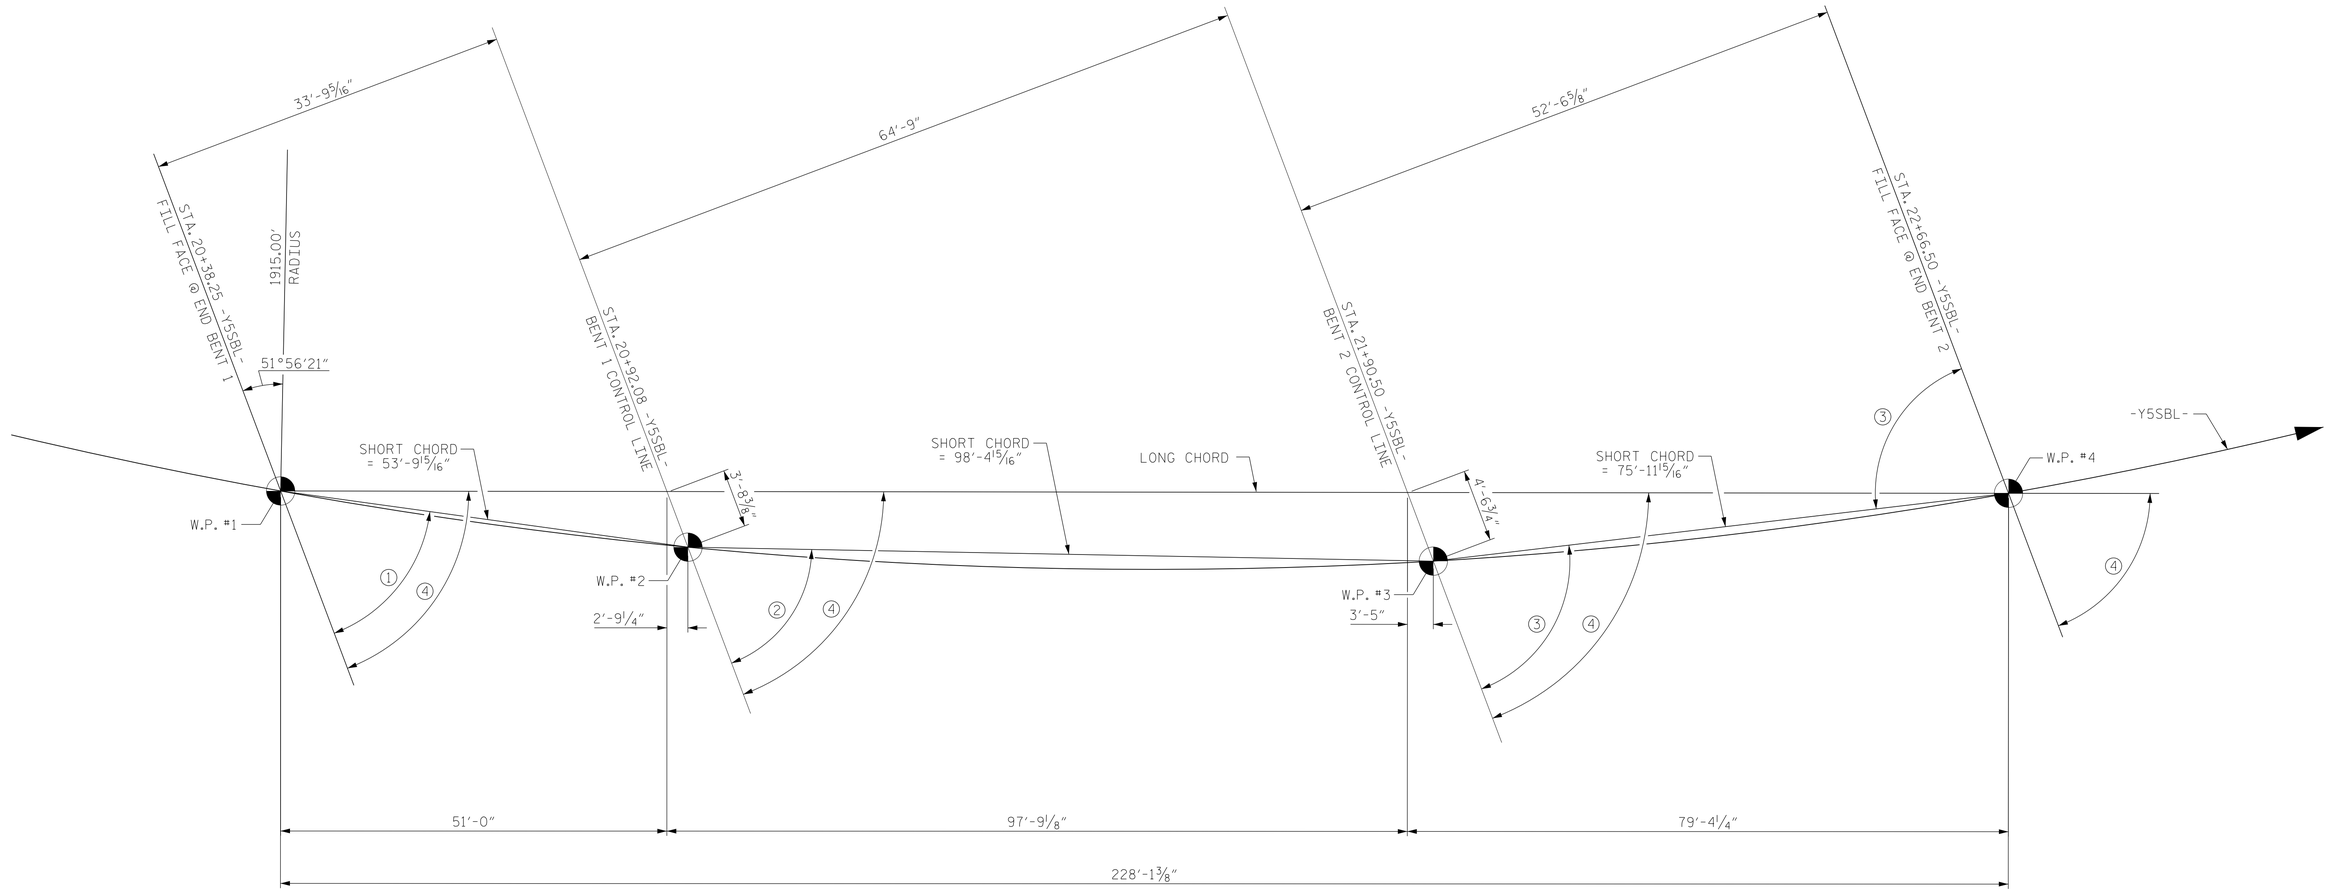

LONG CHORD LAYOUT

ALL BENTS ARE PARALLEL

ANGLES

① 38°51'58"
② 41°08'37"
③ 43°45'10"
④ 41°28'31"

PROJECT NO. I-0914BA
VANCE COUNTY
STATION: 21+34.80-Y5SBL-POC

SHEET 3 OF 5

NORTH CAROLINA PROFESSIONAL SEAL 11725 ENGINEER DAVID R. RUGGLES

DocuSigned by: David Ruggles C4627680DF41D42... 11/14/2014

DWG. 3 OF 40

STATE OF NORTH CAROLINA
DEPARTMENT OF TRANSPORTATION
RALEIGH

GENERAL DRAWING
FOR BRIDGE ON SBL US 1
OVER NBL I-85 BETWEEN
MIDDLEBURG AND HENDERSON

STEWART
Firm License No. C-1051
421 Fayetteville St,
Suite 400
Raleigh, NC 27601
T 919.380.8750
www.stewartinc.com

REVISIONS						SHEET NO.
NO.	BY:	DATE:	NO.	BY:	DATE:	S-88
1			3			TOTAL SHEETS
2			4			177

DRAWN BY: P. JACOB DATE : 07/14
CHECKED BY: D. RUGGLES DATE : 08/14
DESIGN ENGINEER OF RECORD: D. RUGGLES DATE : 08/14

11/14/2014 I-914BA SITE 3
...\403_003_I0914BA_SMU_GD03.dgn
USER:jloftus