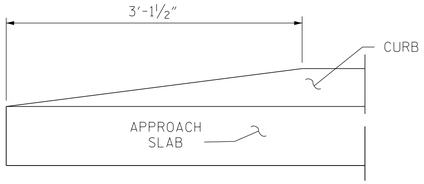

END OF CURB WITHOUT SHOULDER BERM GUTTER

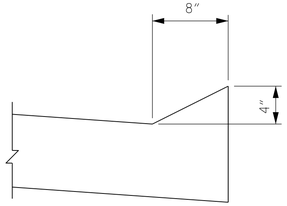

SECTION N-N

CURB DETAILS

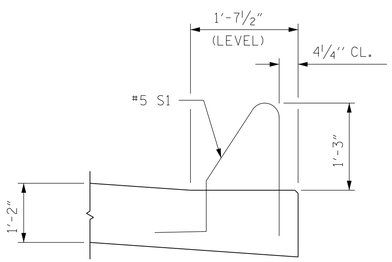

SECTION K-K

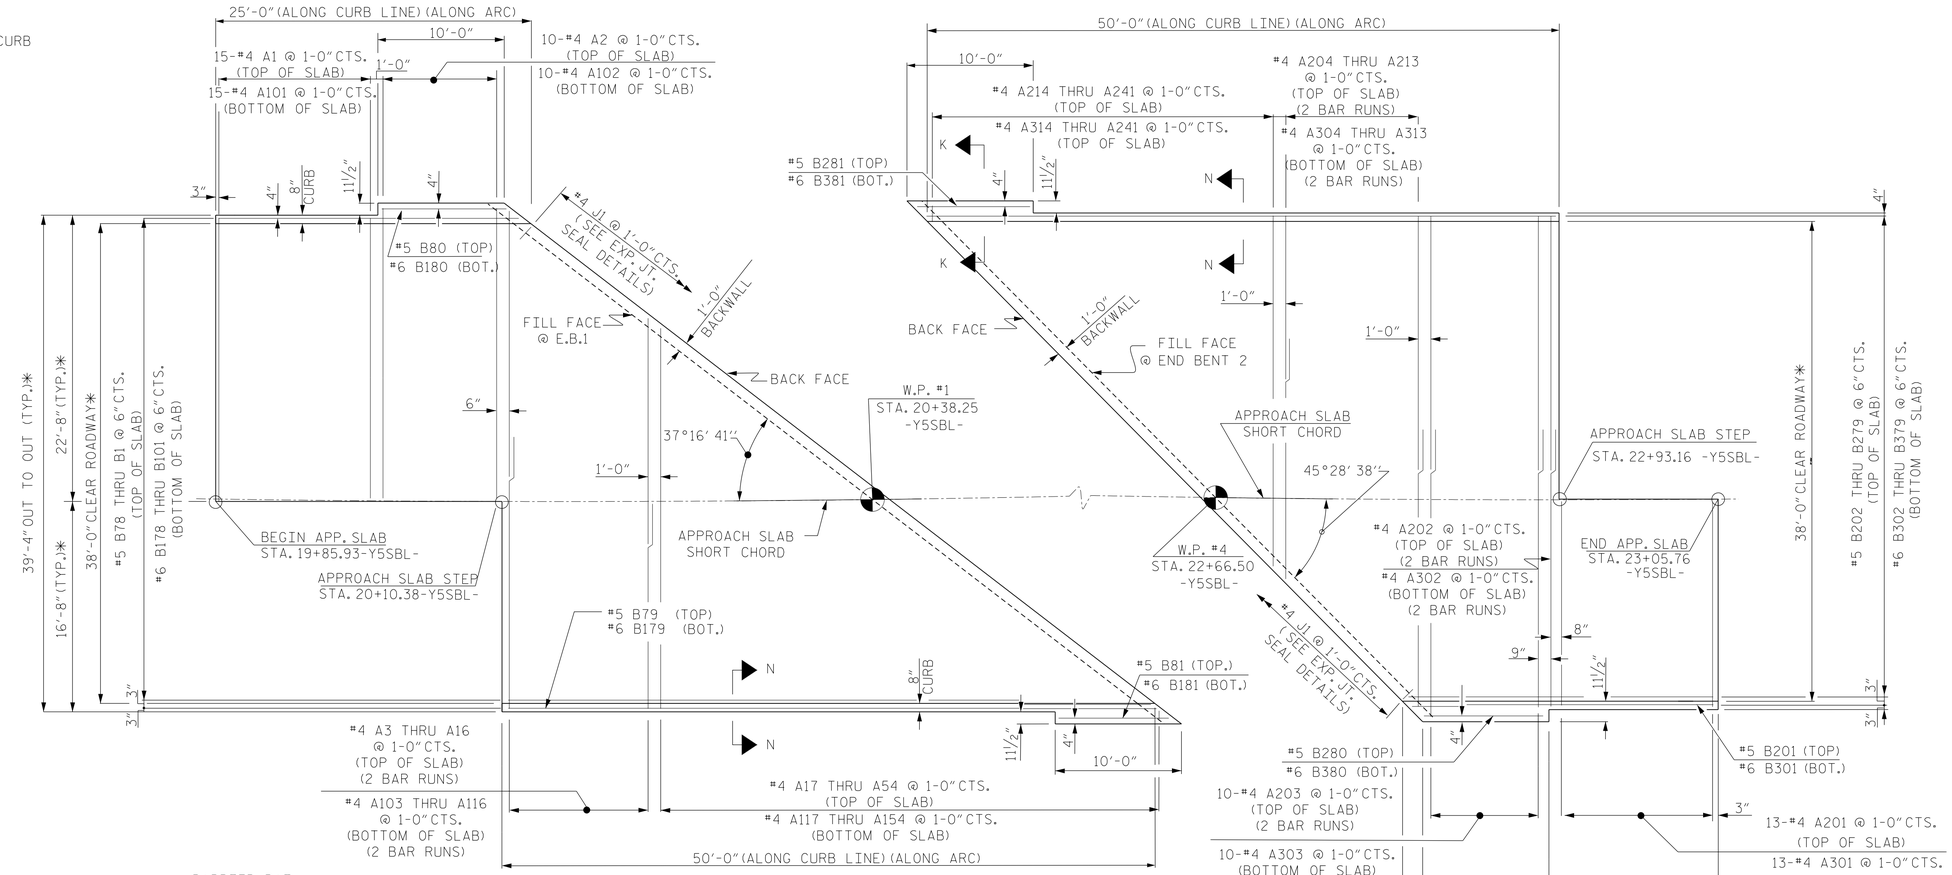

PLAN @ END BENT #1

PLAN @ END BENT #2

✱ DENOTES RADIAL DIMENSIONS

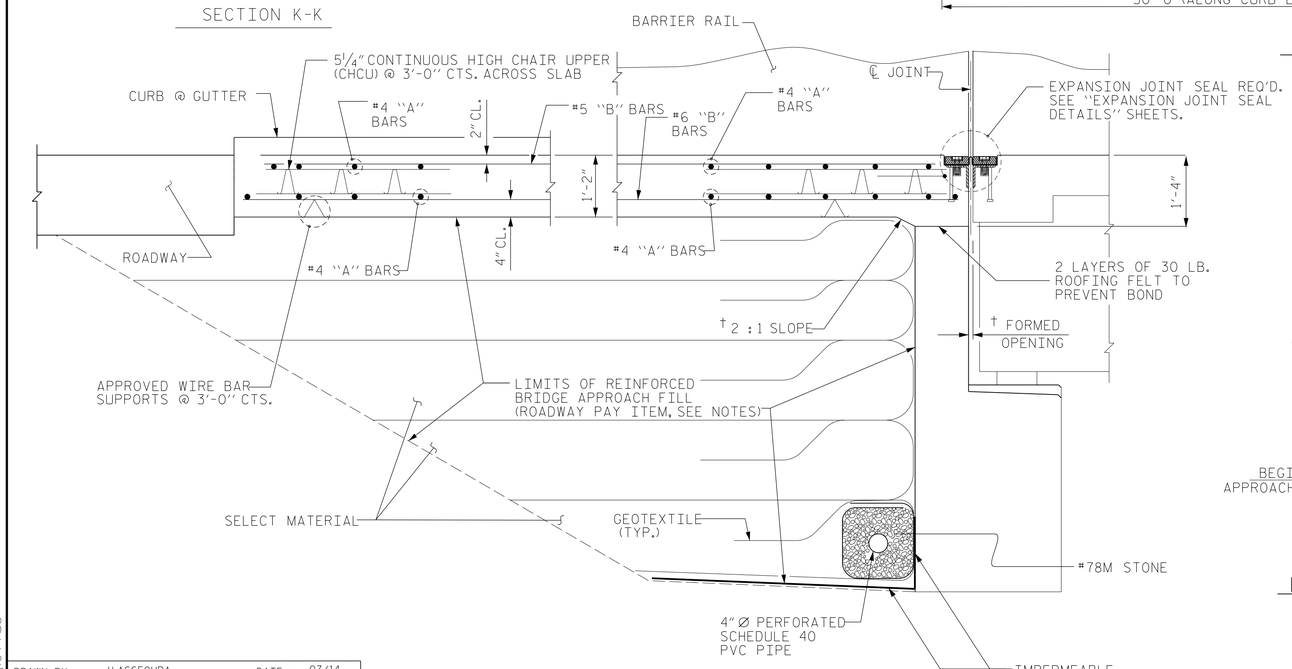

SECTION THRU SLAB

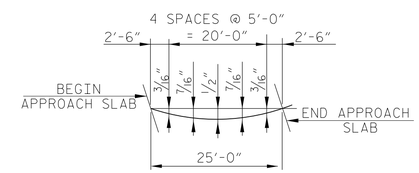

LEFT EDGE OF APPROACH SLAB 1

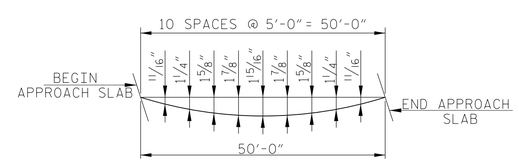

RIGHT EDGE OF APPROACH SLAB 1

ARC OFFSETS

(SEE SHEET 3 OF 3 FOR ARC OFFSETS AT APPROACH SLAB @ END BENT #2)

PROJECT NO. I-0914BA

VANCE COUNTY

STATION: 21+34.80-Y5SBL-POC

SHEET 1 OF 3

NORTH CAROLINA PROFESSIONAL SEAL 11725 ENGINEER DAVID R. RUGGLES

DocuSigned by: David Ruggles C46276BDF412422... 11/14/2014

DWG. 38 OF 40

STATE OF NORTH CAROLINA
DEPARTMENT OF TRANSPORTATION
RALEIGH

BRIDGE APPROACH SLAB

Firm License No. C-1051
421 Fayetteville St,
Suite 400
Raleigh, NC 27601
T 919.380.8750
www.stewartinc.com

STEWART

REVISIONS						SHEET NO.
NO.	BY:	DATE:	NO.	BY:	DATE:	S-123
1			3			TOTAL SHEETS
2			4			177

DRAWN BY: H.ASSFOURA DATE: 07/14
CHECKED BY: D. RUGGLES DATE: 08/14
DESIGN ENGINEER OF RECORD: D. RUGGLES DATE: 08/14

11/14/2014 I-9148A SITE 3
...\403_038_I0914BA_SWU_AS01.dgn
USER:jloftus