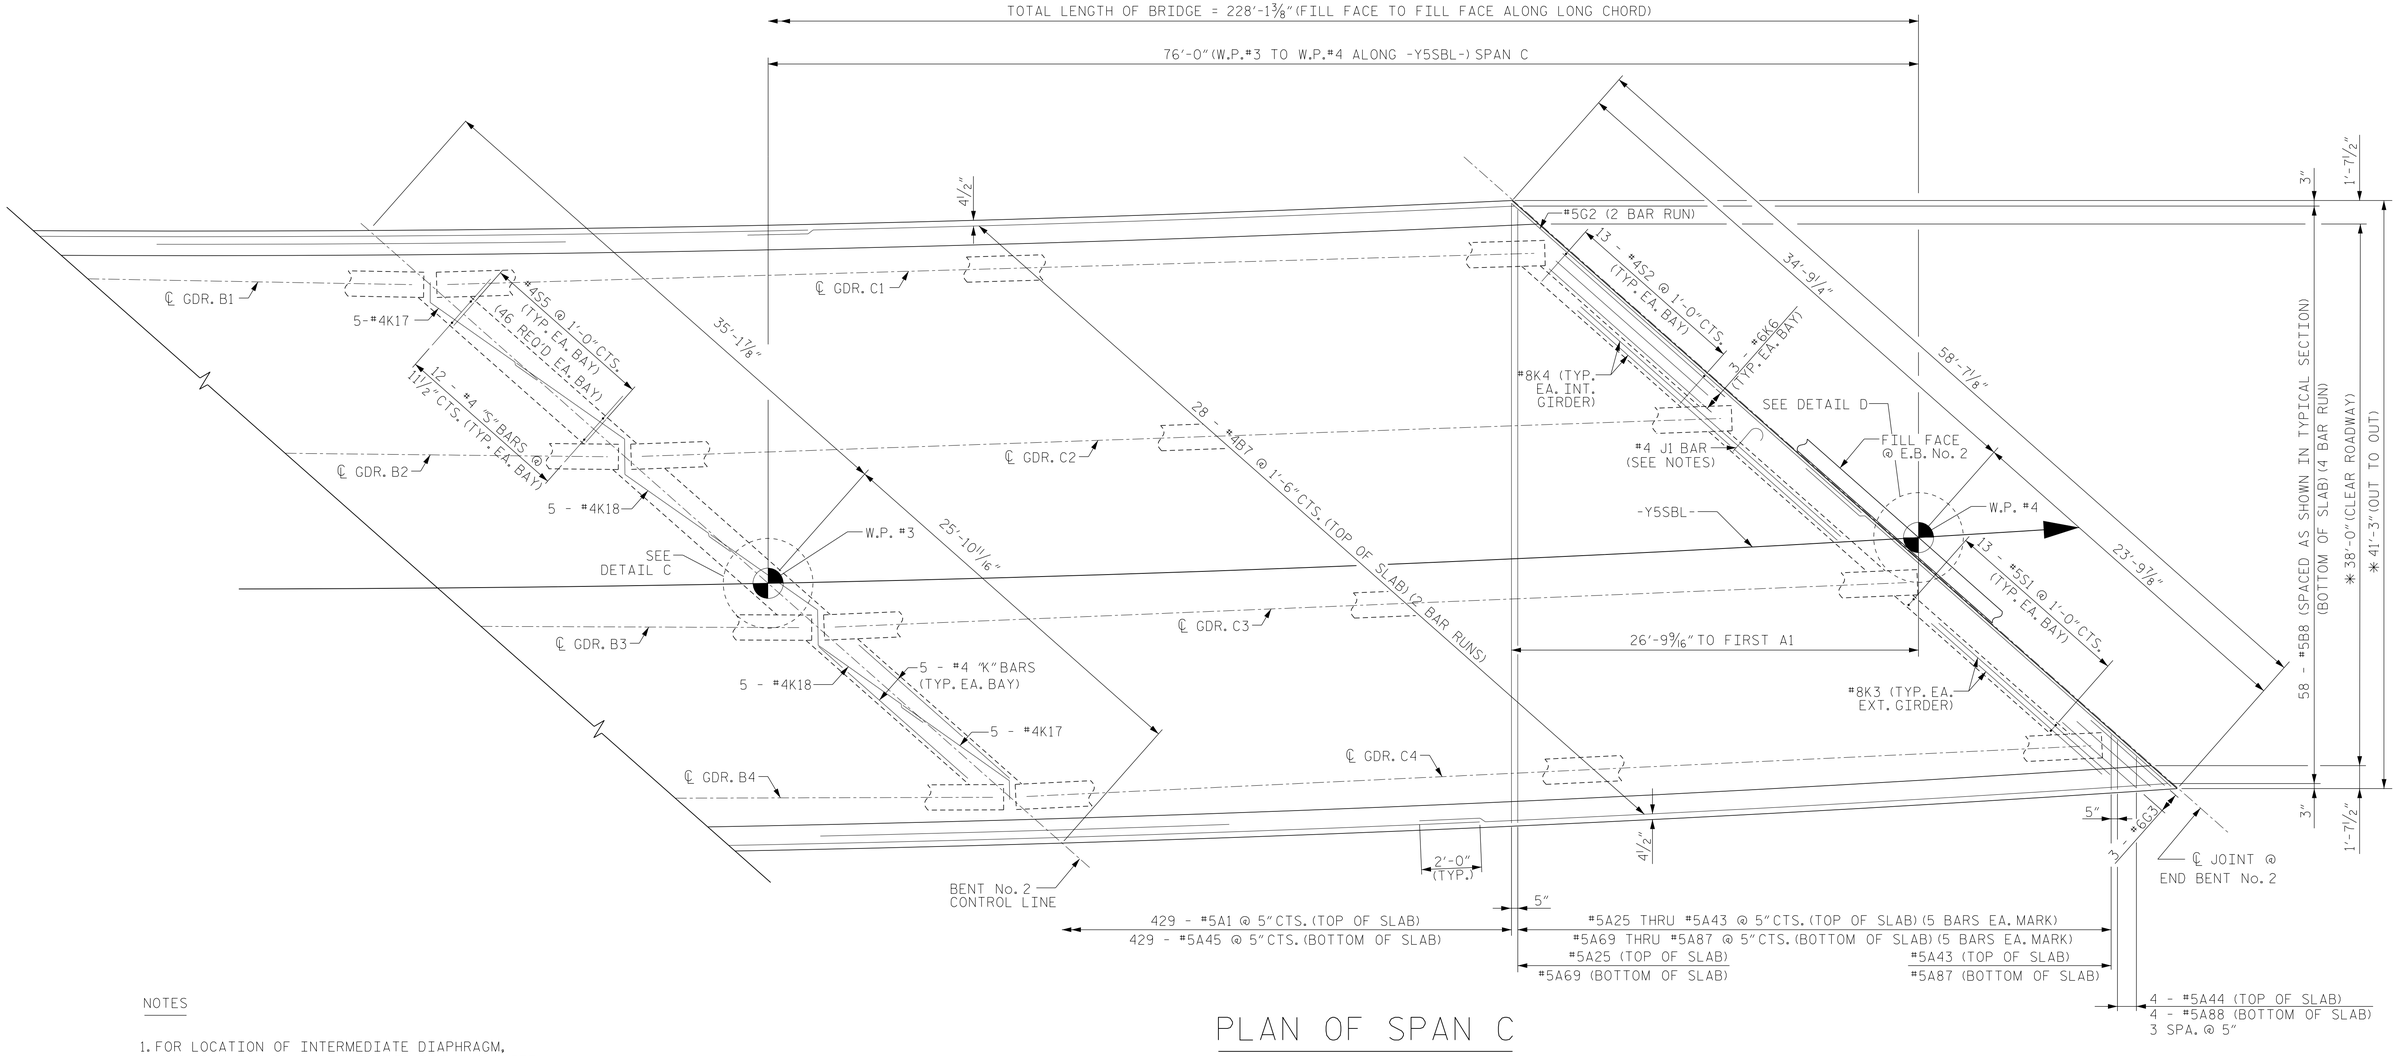

PLAN OF SPAN C

✳ RADIAL DIMENSIONS TO CL -Y5SBL-
NOTE: "A" BARS ARE PLACED NORMAL TO LONG CHORD

NOTES

1. FOR LOCATION OF INTERMEDIATE DIAPHRAGM, SEE "FRAMING PLAN" AND "GIRDER DETAILS" SHEET.
2. FOR PLACEMENT OF #4J1 BARS, SEE "EXPANSION JOINT DETAILS" SHEET.
3. FOR 2'-6" CLOSURE POUR AT END BENT 2, SEE EXPANSION JOINT SEAL DETAILS.

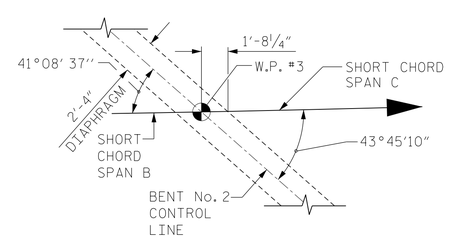

DETAIL C

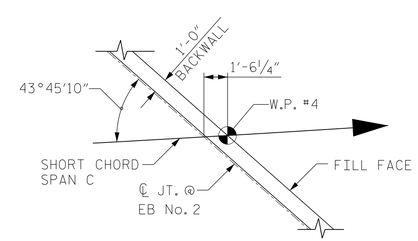

DETAIL D

PROJECT NO. I-0914BA
VANCE COUNTY
STATION: 21+34.80-Y5SBL-POC

SHEET 3 OF 3

NORTH CAROLINA PROFESSIONAL SEAL 11725 ENGINEER DAVID R. RUGGLES

DocuSigned by: David Ruggles C462768DF412432 11/14/2014

DWG. 10 OF 40

STEWART
Firm License No. C-1051
421 Fayetteville St, Suite 400
Raleigh, NC 27601
T 919.380.8750
www.stewartinc.com

STATE OF NORTH CAROLINA
DEPARTMENT OF TRANSPORTATION
RALEIGH

SUPERSTRUCTURE
PLAN OF SPAN C

REVISIONS						SHEET NO.
NO.	BY:	DATE:	NO.	BY:	DATE:	S-95
1			3			TOTAL SHEETS
2			4			177

DRAWN BY: J. LOFTUS	DATE : 08/14	
CHECKED BY: D. RUGGLES	DATE : 08/14	
DESIGN ENGINEER OF RECORD: D. RUGGLES	DATE : 08/14	

I-914BA SITE 3
11/14/2014
...\403_010_I0914BA_SWU_SP03.dgn
USER:jloftus