F.A. PROJECT NO.: IMS-085-4(116) 215

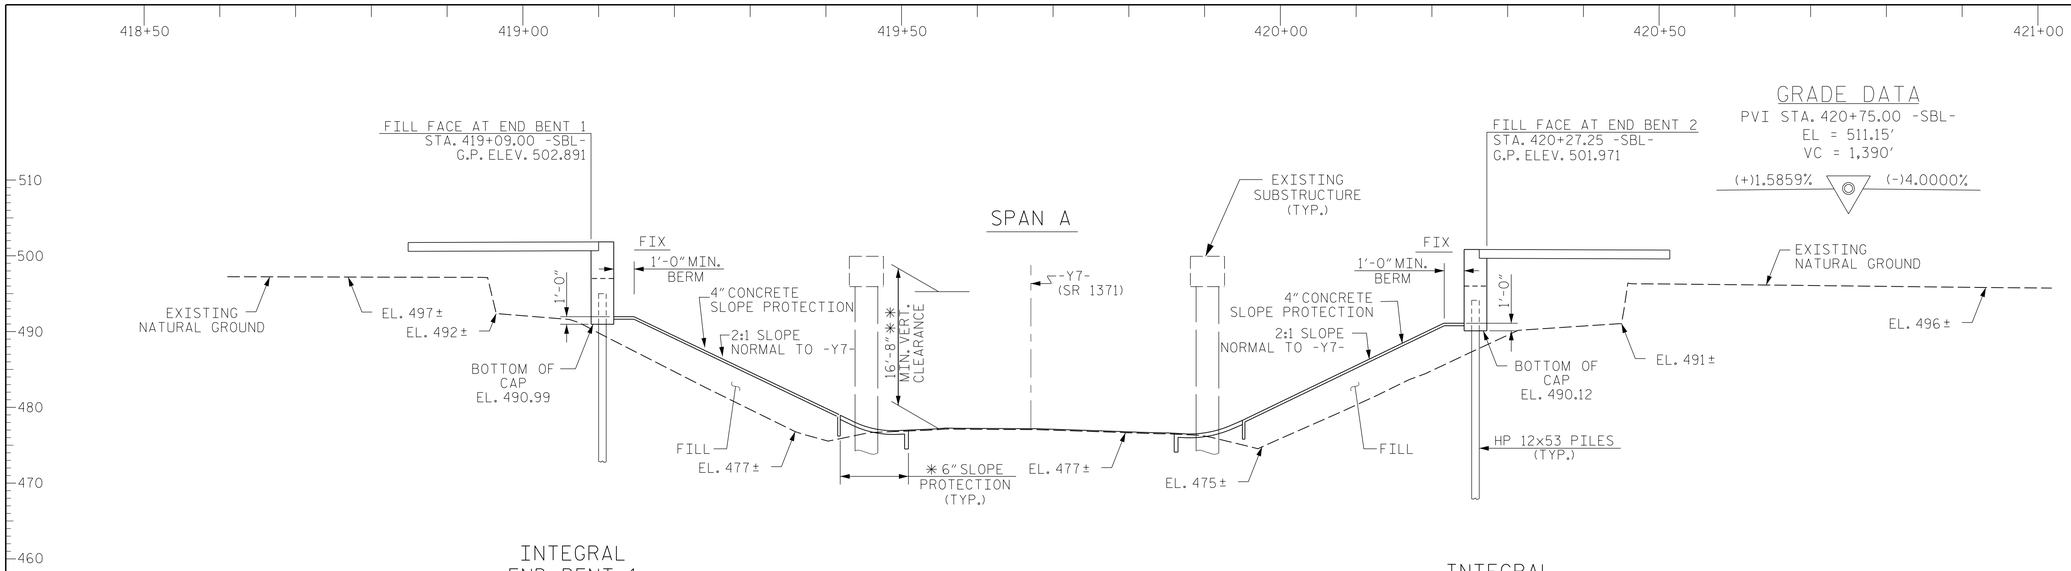

SECTION ALONG -SBL-

(SECTION AT END BENTS ARE AT RIGHT ANGLES)
* ROADWAY DETAIL AND PAY ITEM

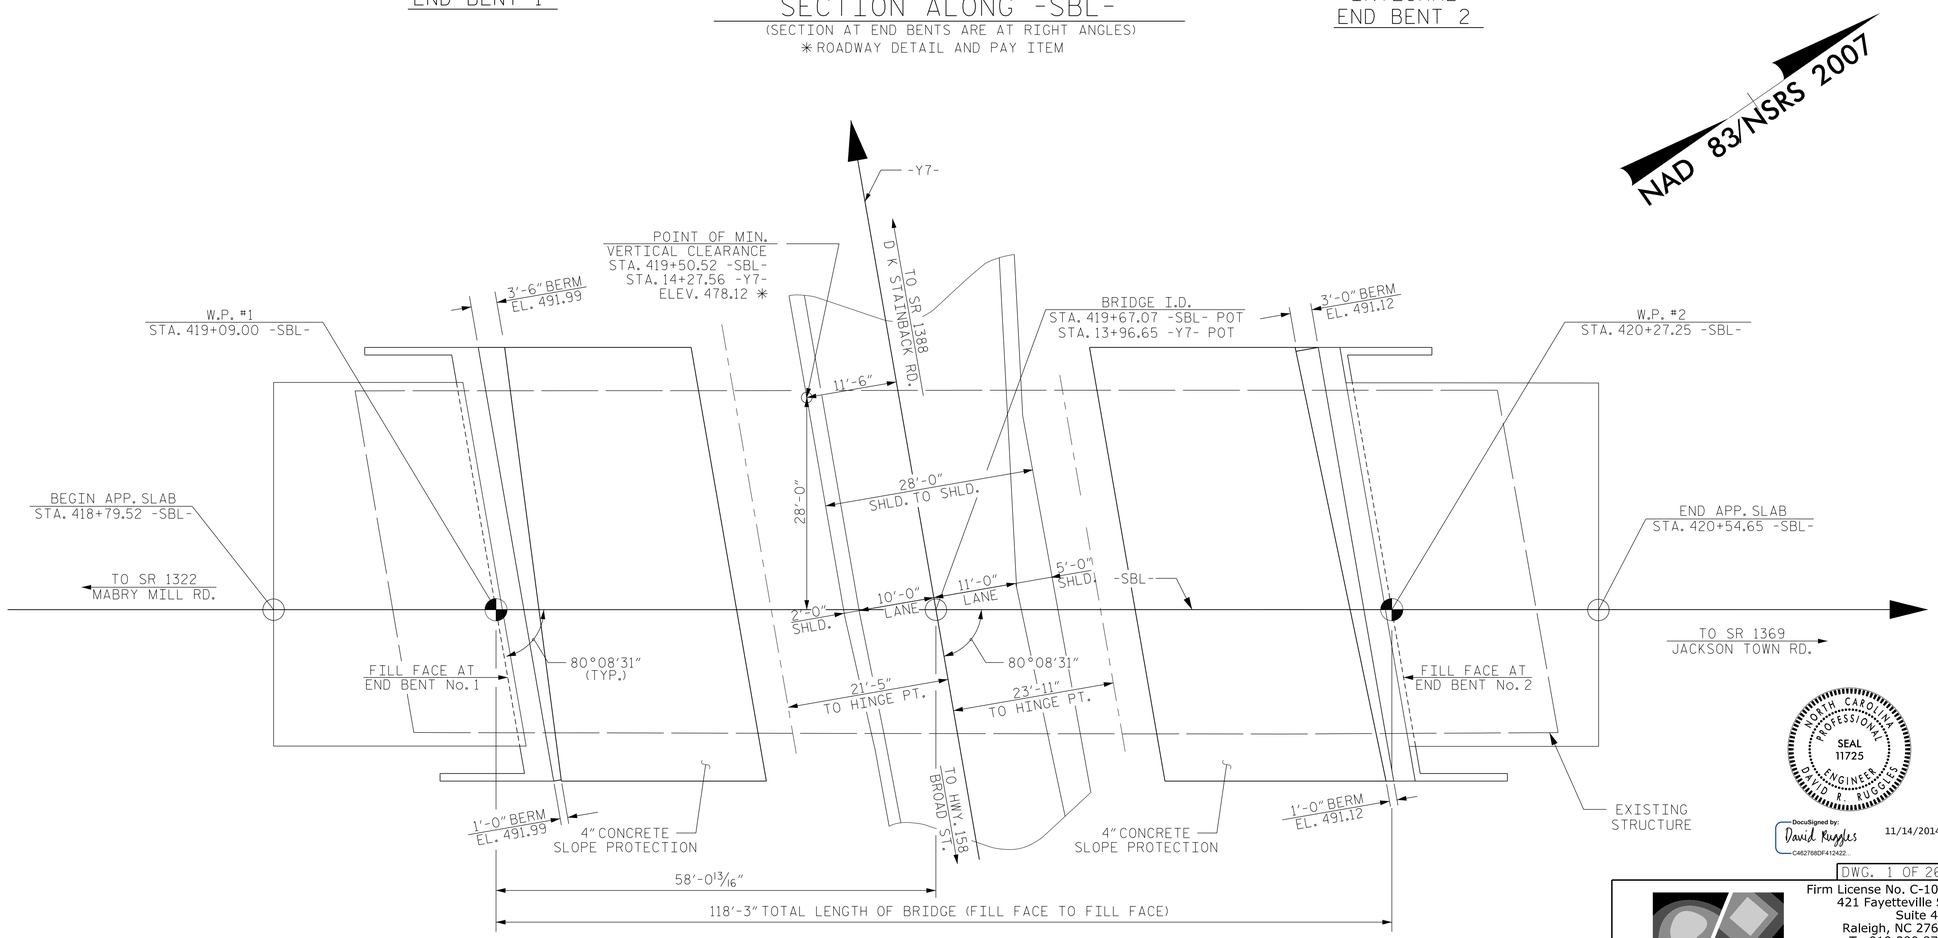

PLAN

(PILES NOT SHOWN FOR CLARITY)

* ELEVATION INCLUDES 3" FOR PROPOSED OVERLAY
** MEASURED TO TOP OF PROPOSED 3" OVERLAY

PROJECT NO. I-0914BA
VANCE COUNTY
STATION: 419+67.07 -SBL- POT
13+96.65 -Y7- POT

SHEET 1 OF 4 REPLACES BRIDGE NO. 63

STATE OF NORTH CAROLINA
DEPARTMENT OF TRANSPORTATION
RALEIGH

GENERAL DRAWING FOR BRIDGE ON -SBL- (I-85) OVER SR 1371 BETWEEN SR 1322 AND SR 1369

NORTH CAROLINA PROFESSIONAL SEAL 11725 ENGINEER DAVID R. RUGGLES

DocuSigned by: David Ruggles C462768DF412422... 11/14/2014

DWG. 1 OF 26

Firm License No. C-1051
421 Fayetteville St,
Suite 400
Raleigh, NC 27601
T 919.380.8750
www.stewartinc.com
STEWART

REVISIONS						
NO.	BY:	DATE:	NO.	BY:	DATE:	
1			3			
2			4			

SHEET NO. S-126
TOTAL SHEETS 177

DRAWN BY: J. LOFTUS	DATE : 05/14	
CHECKED BY: D. RUGGLES	DATE : 05/14	
DESIGN ENGINEER OF RECORD: D. RUGGLES	DATE : 04/14	

SITE IV (-SBL-)