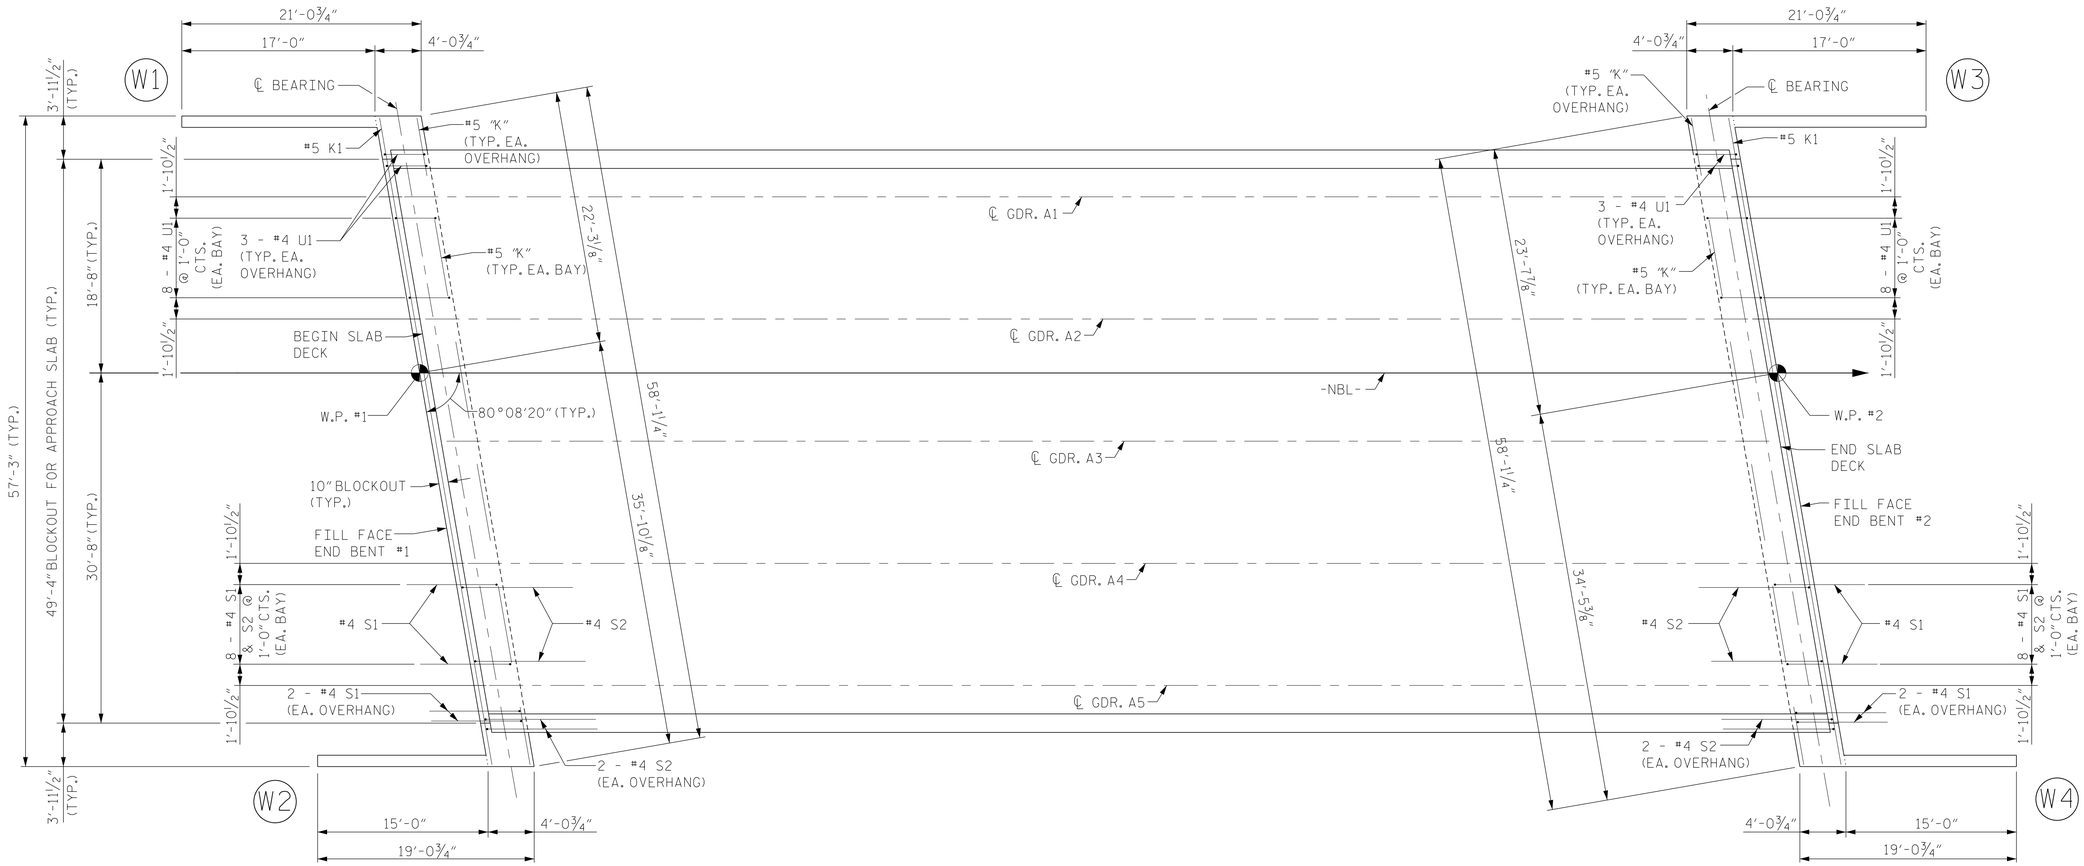

END BENT 1

END BENT 2

PLAN OF ABUTMENT WALLS

PROJECT NO. I-0914BA

VANCE COUNTY

STATION: 421+29.07 -NBL- POT
13+36.32 -Y7- POT

SHEET 2 OF 4

NORTH CAROLINA PROFESSIONAL SEAL 11725 ENGINEER DAVID R RUGGLES

DocuSigned by: David Ruggles C462768DF412422... 11/14/2014

DWG. 8 OF 26

STEWART

Firm License No. C-1051
421 Fayetteville St,
Suite 400
Raleigh, NC 27601
T 919.380.8750
www.stewartinc.com

STATE OF NORTH CAROLINA
DEPARTMENT OF TRANSPORTATION
RALEIGH

SUPERSTRUCTURE
PLAN OF SPAN
DETAILS

REVISIONS						SHEET NO.
NO.	BY:	DATE:	NO.	BY:	DATE:	S-159
1			3			TOTAL SHEETS
2			4			177

DRAWN BY: J. LOFTUS DATE : 05/14
CHECKED BY: D. RUGGLES DATE : 05/14
DESIGN ENGINEER OF RECORD: D. RUGGLES DATE : 04/14

SITE IV (-NBL-)