PROJECT REFERENCE NO.	SHEET
38688.1.2 (I-0914BA)	4

PROFILE OF BORINGS ALONG -Y1-

0 10 20
FEET
VE = 1:1

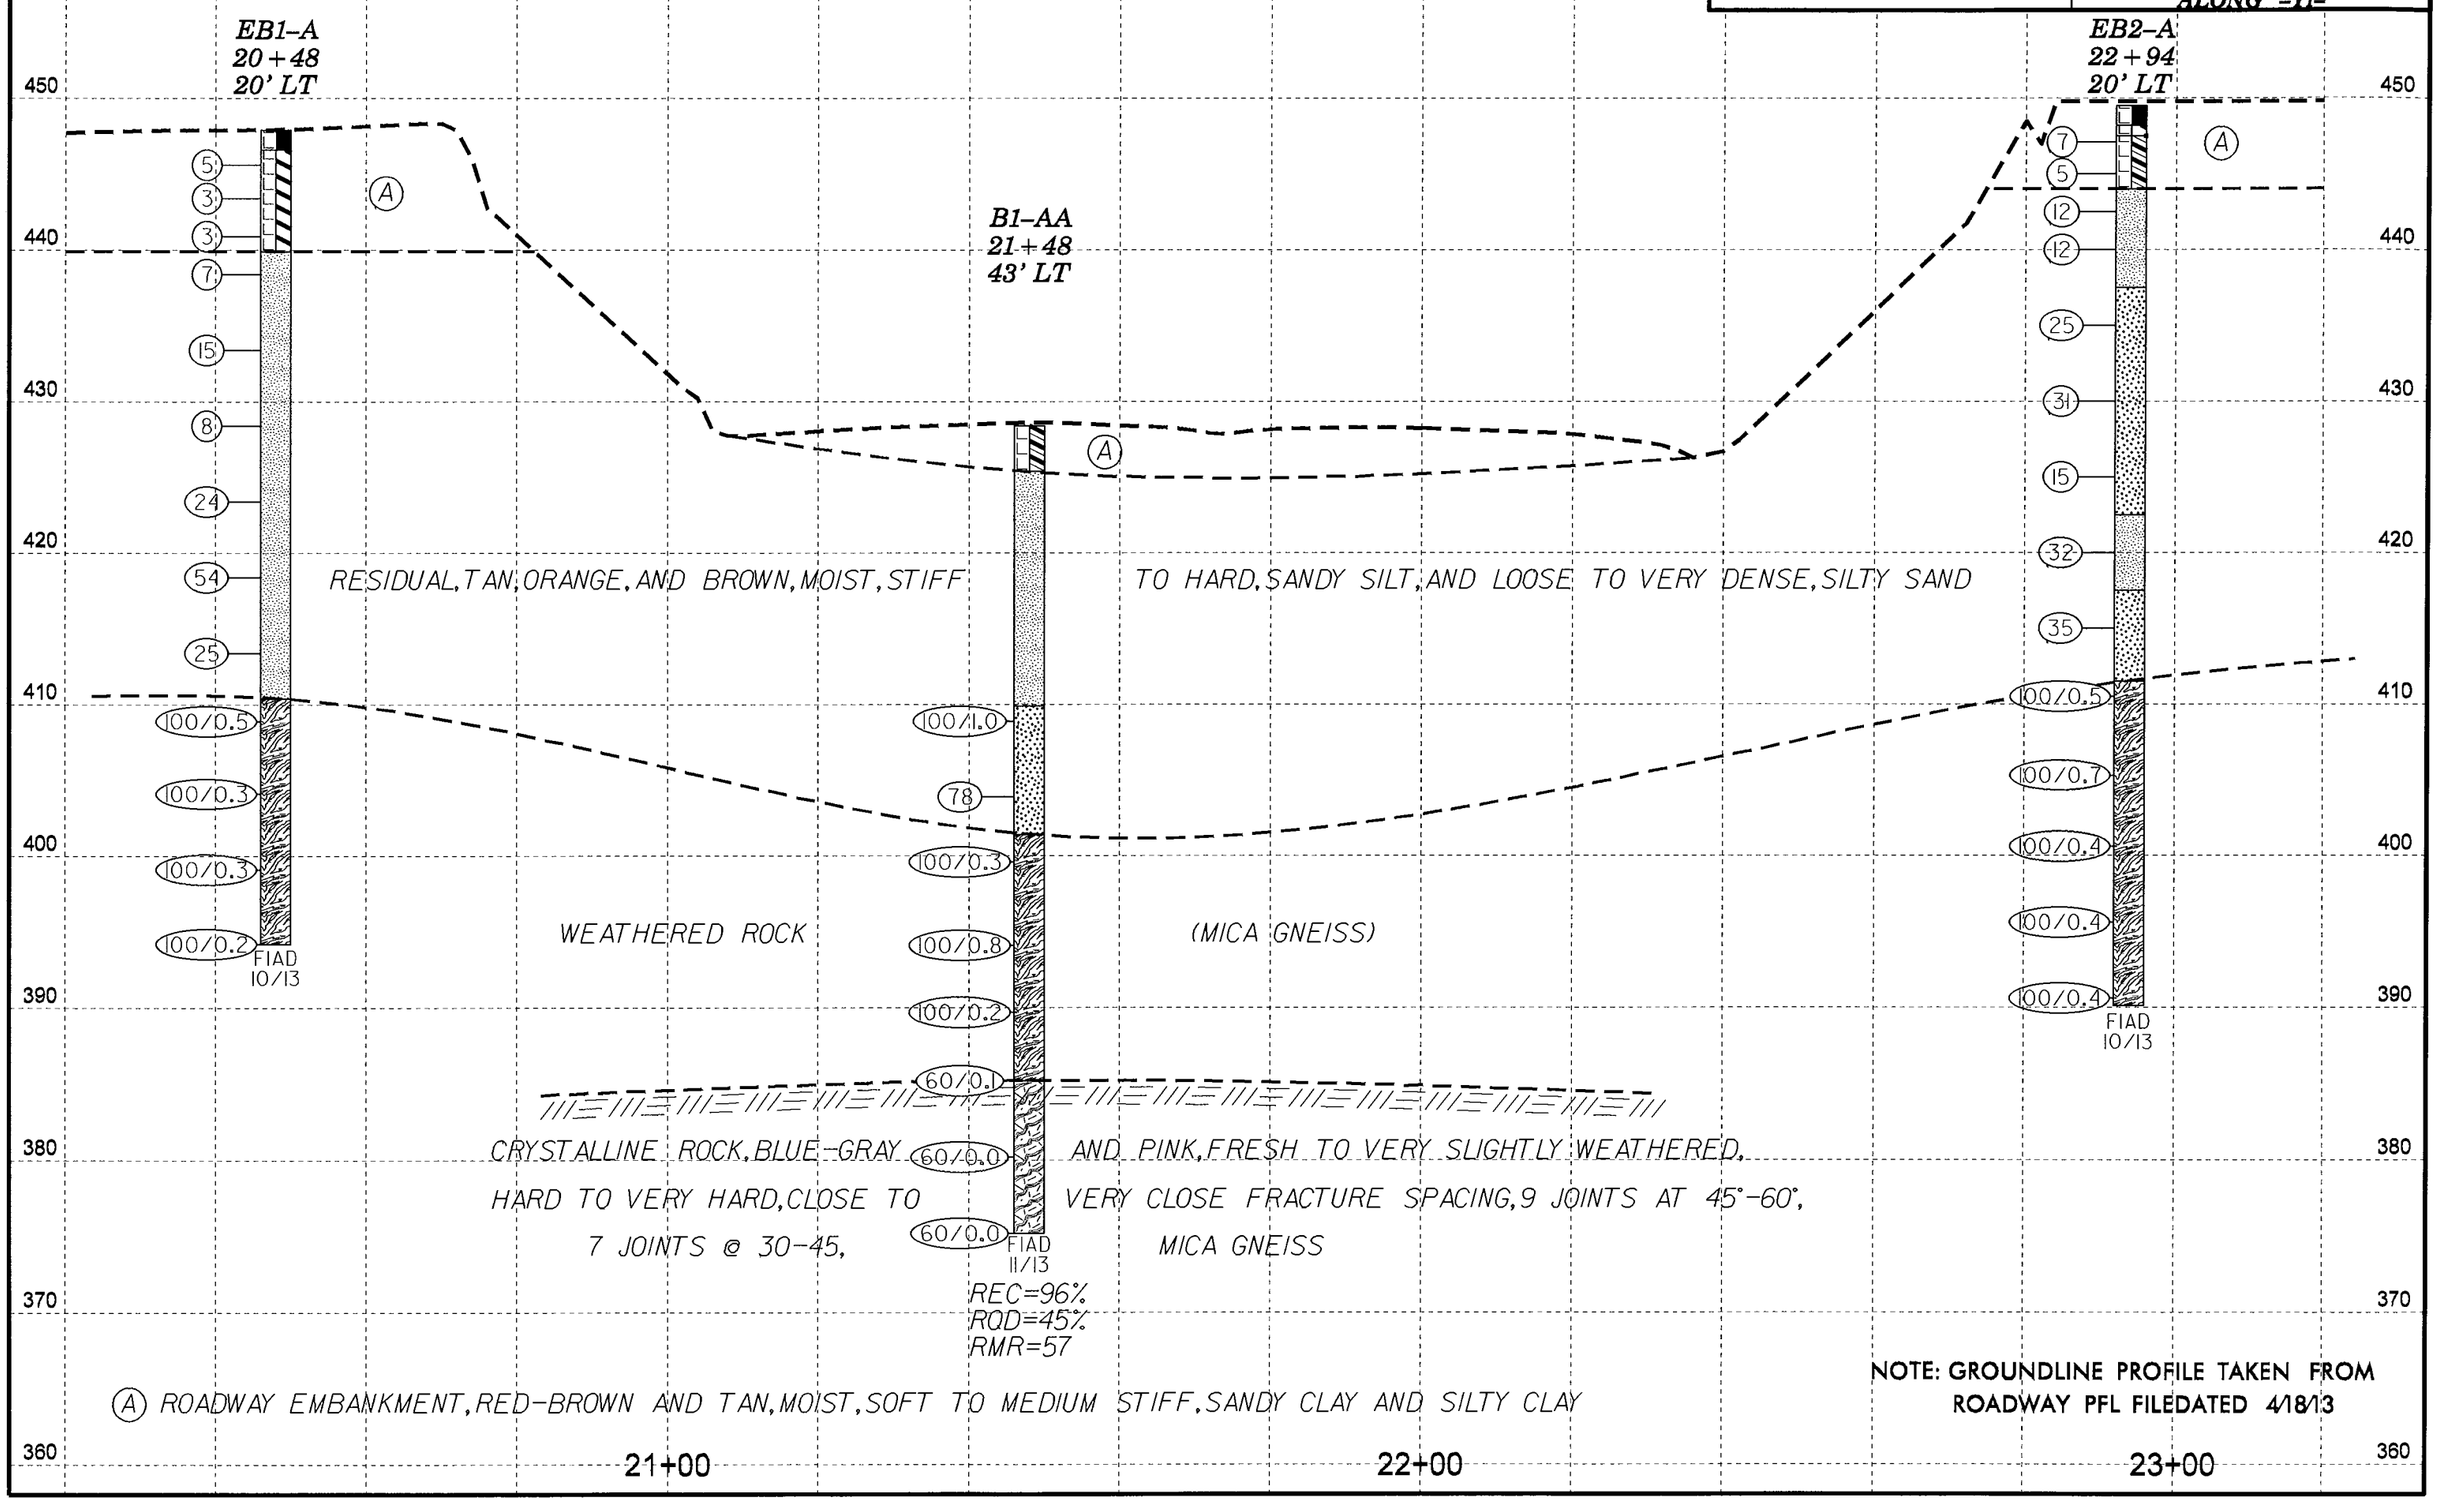

NOTE: GROUNDLINE PROFILE TAKEN FROM ROADWAY PFL FILEDATED 4/18/13