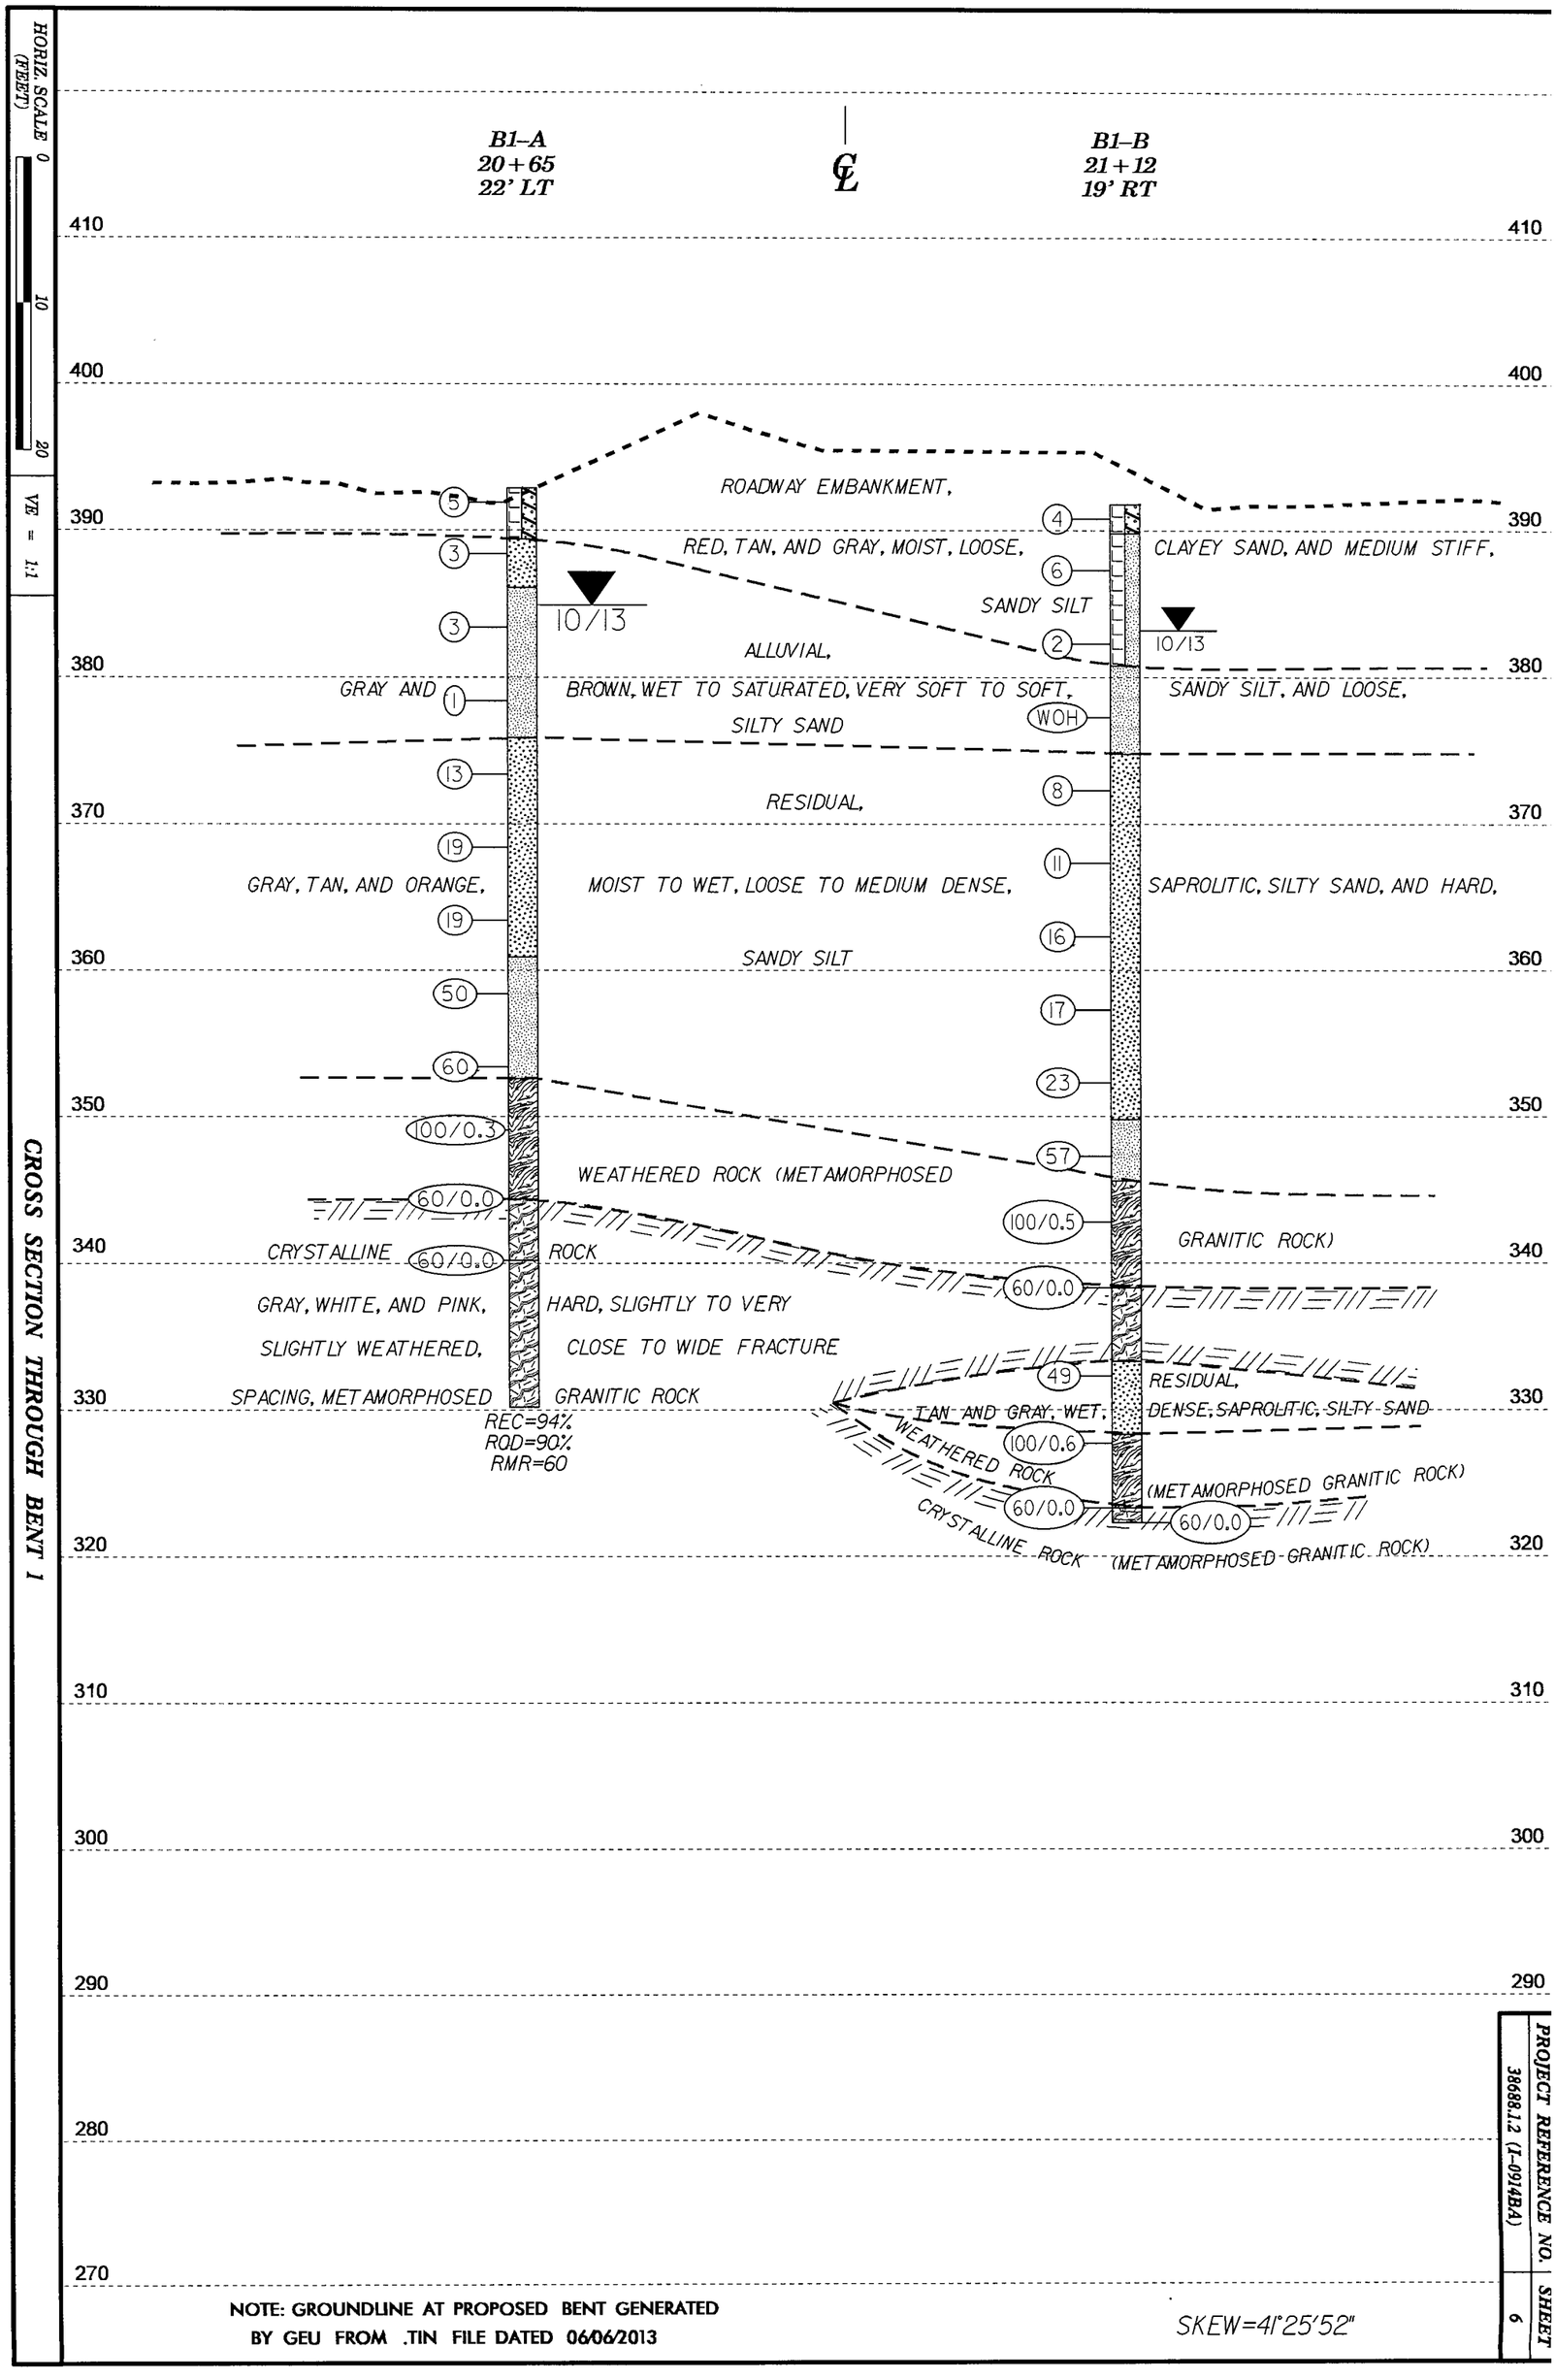

CROSS SECTION THROUGH BENT 1

NOTE: GROUNDLINE AT PROPOSED BENT GENERATED BY GEU FROM .TIN FILE DATED 06/06/2013

SKEW=41°25'52"

PROJECT REFERENCE NO.	SHEET
38688.1.2 (J-0914BA)	6