PROJECT REFERENCE NO.	SHEET
38688.1.2 (I-0914BA)	5

CROSS SECTION THROUGH END BENT 1
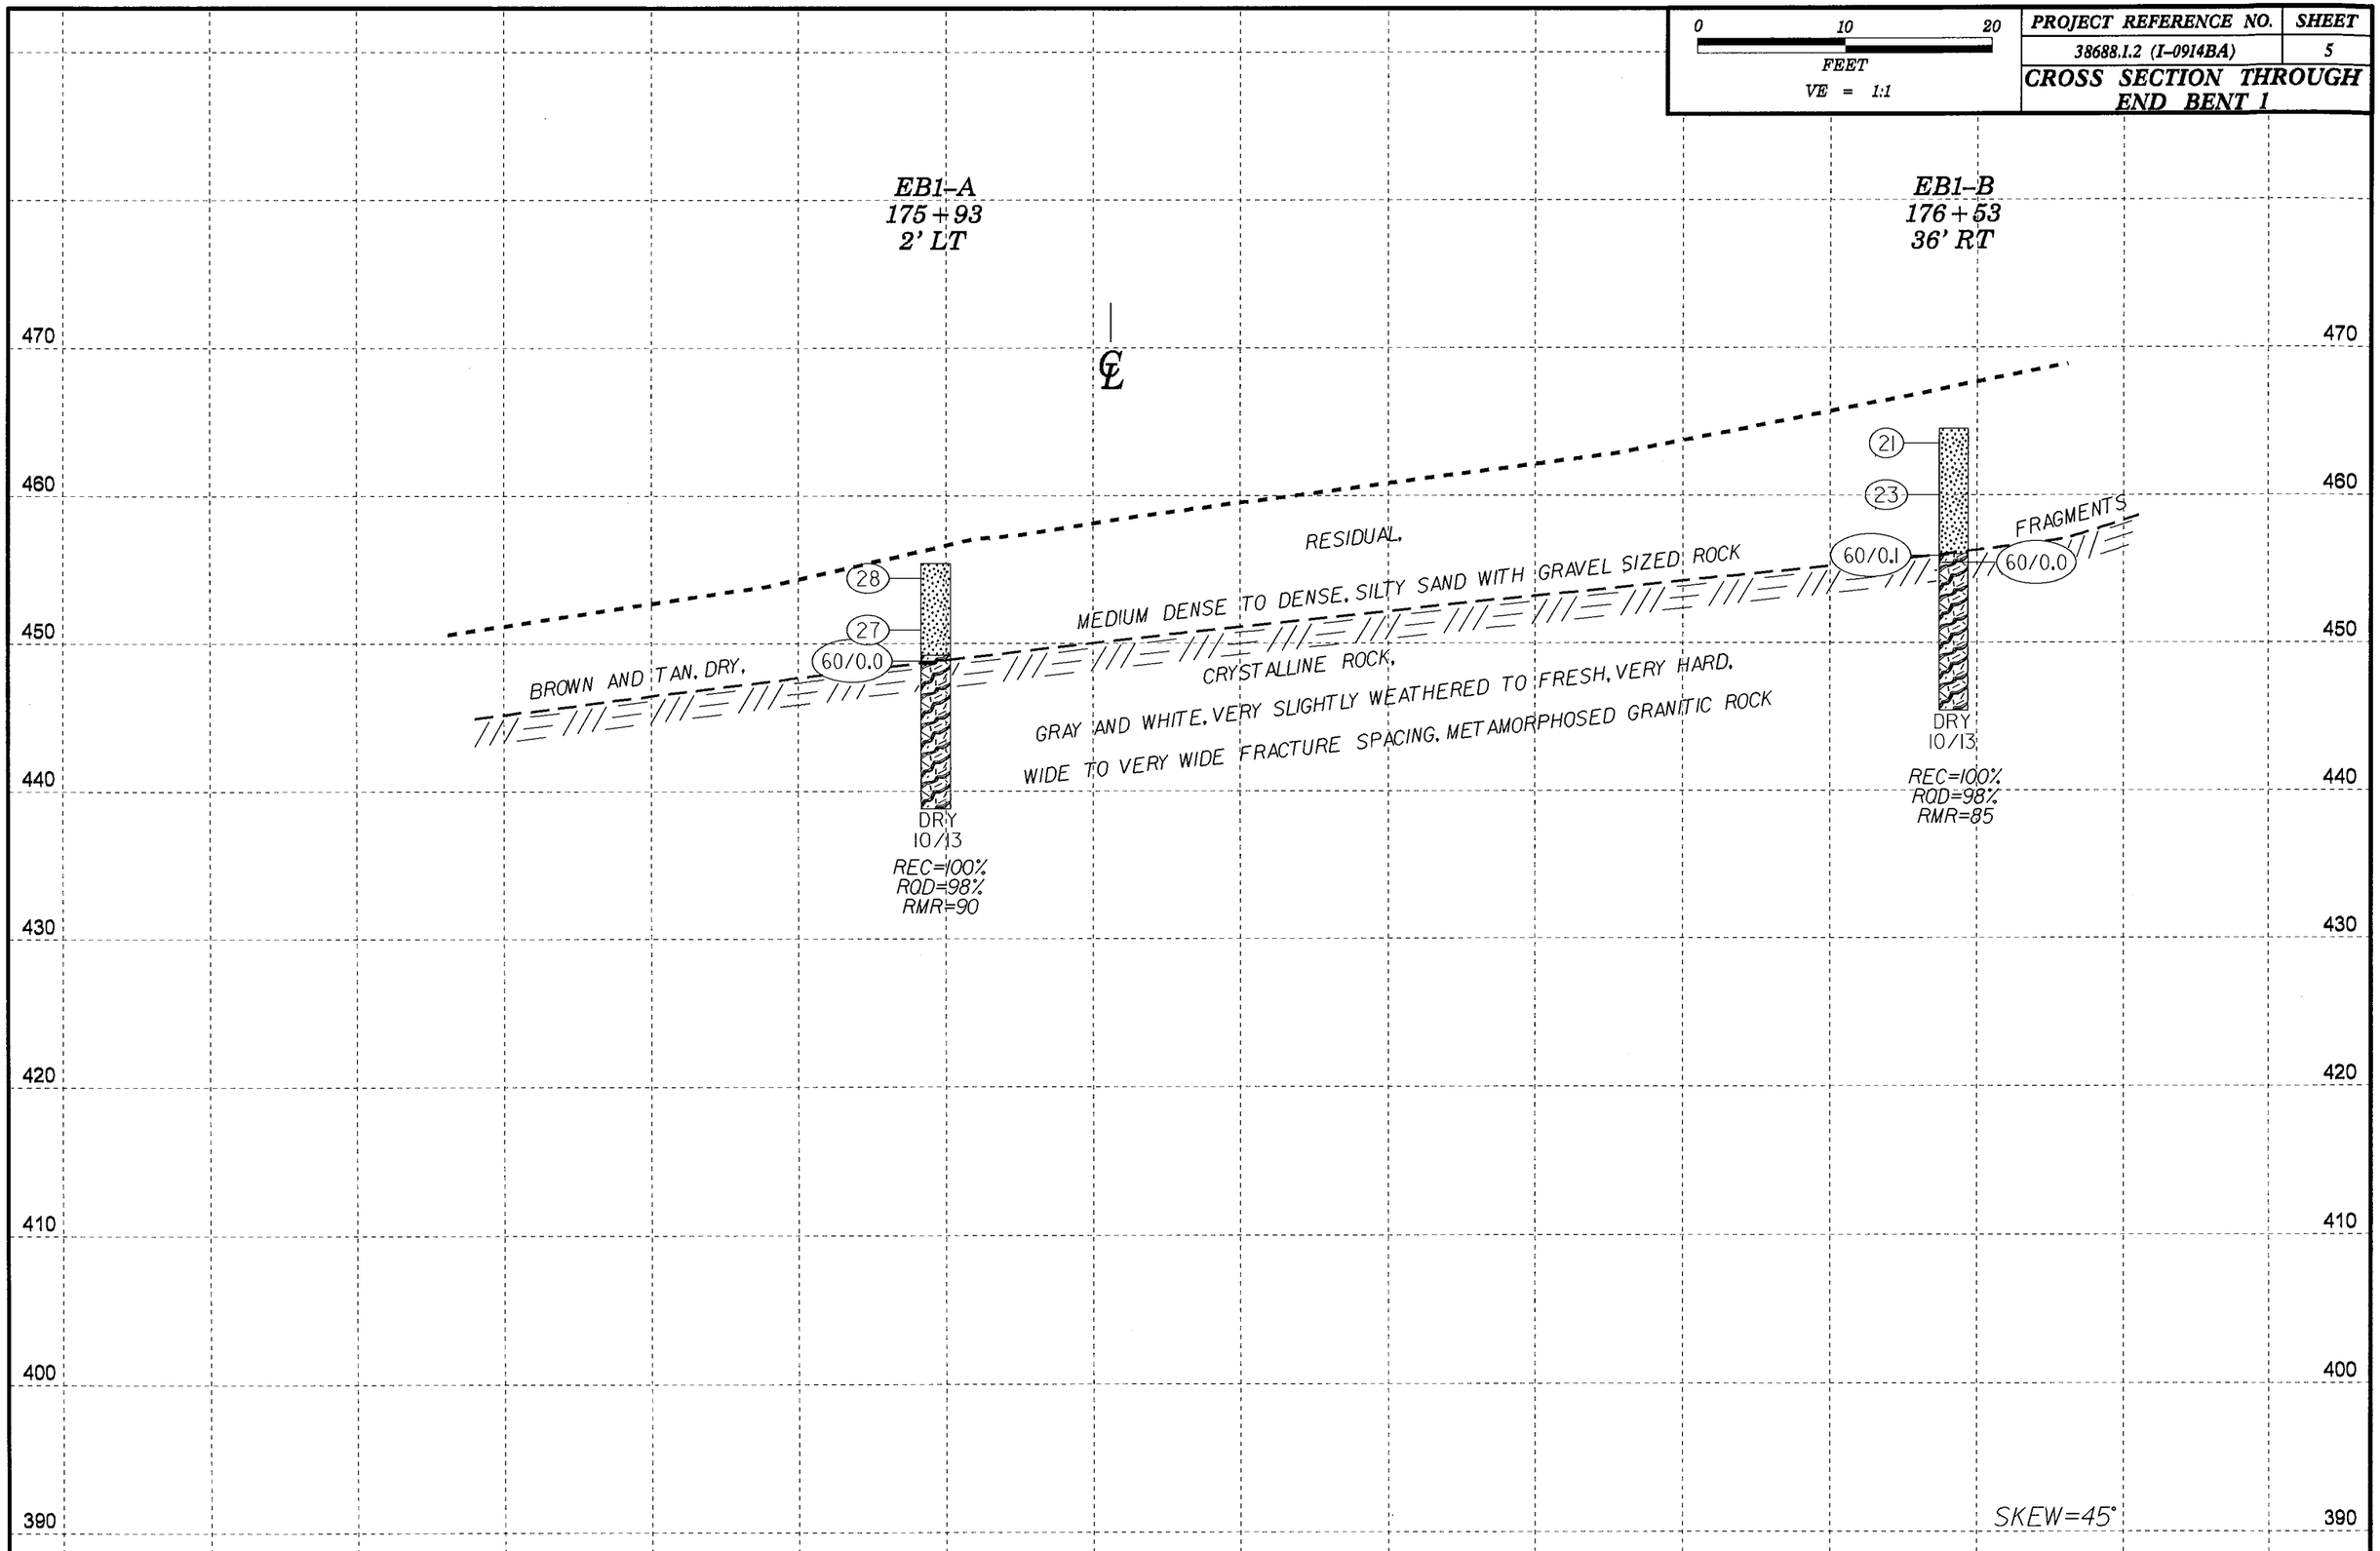
0 10 20
FEET
VE = 1:1