PROJECT REFERENCE NO.	SHEET NO.
I-0914BA	3

SITE PLAN
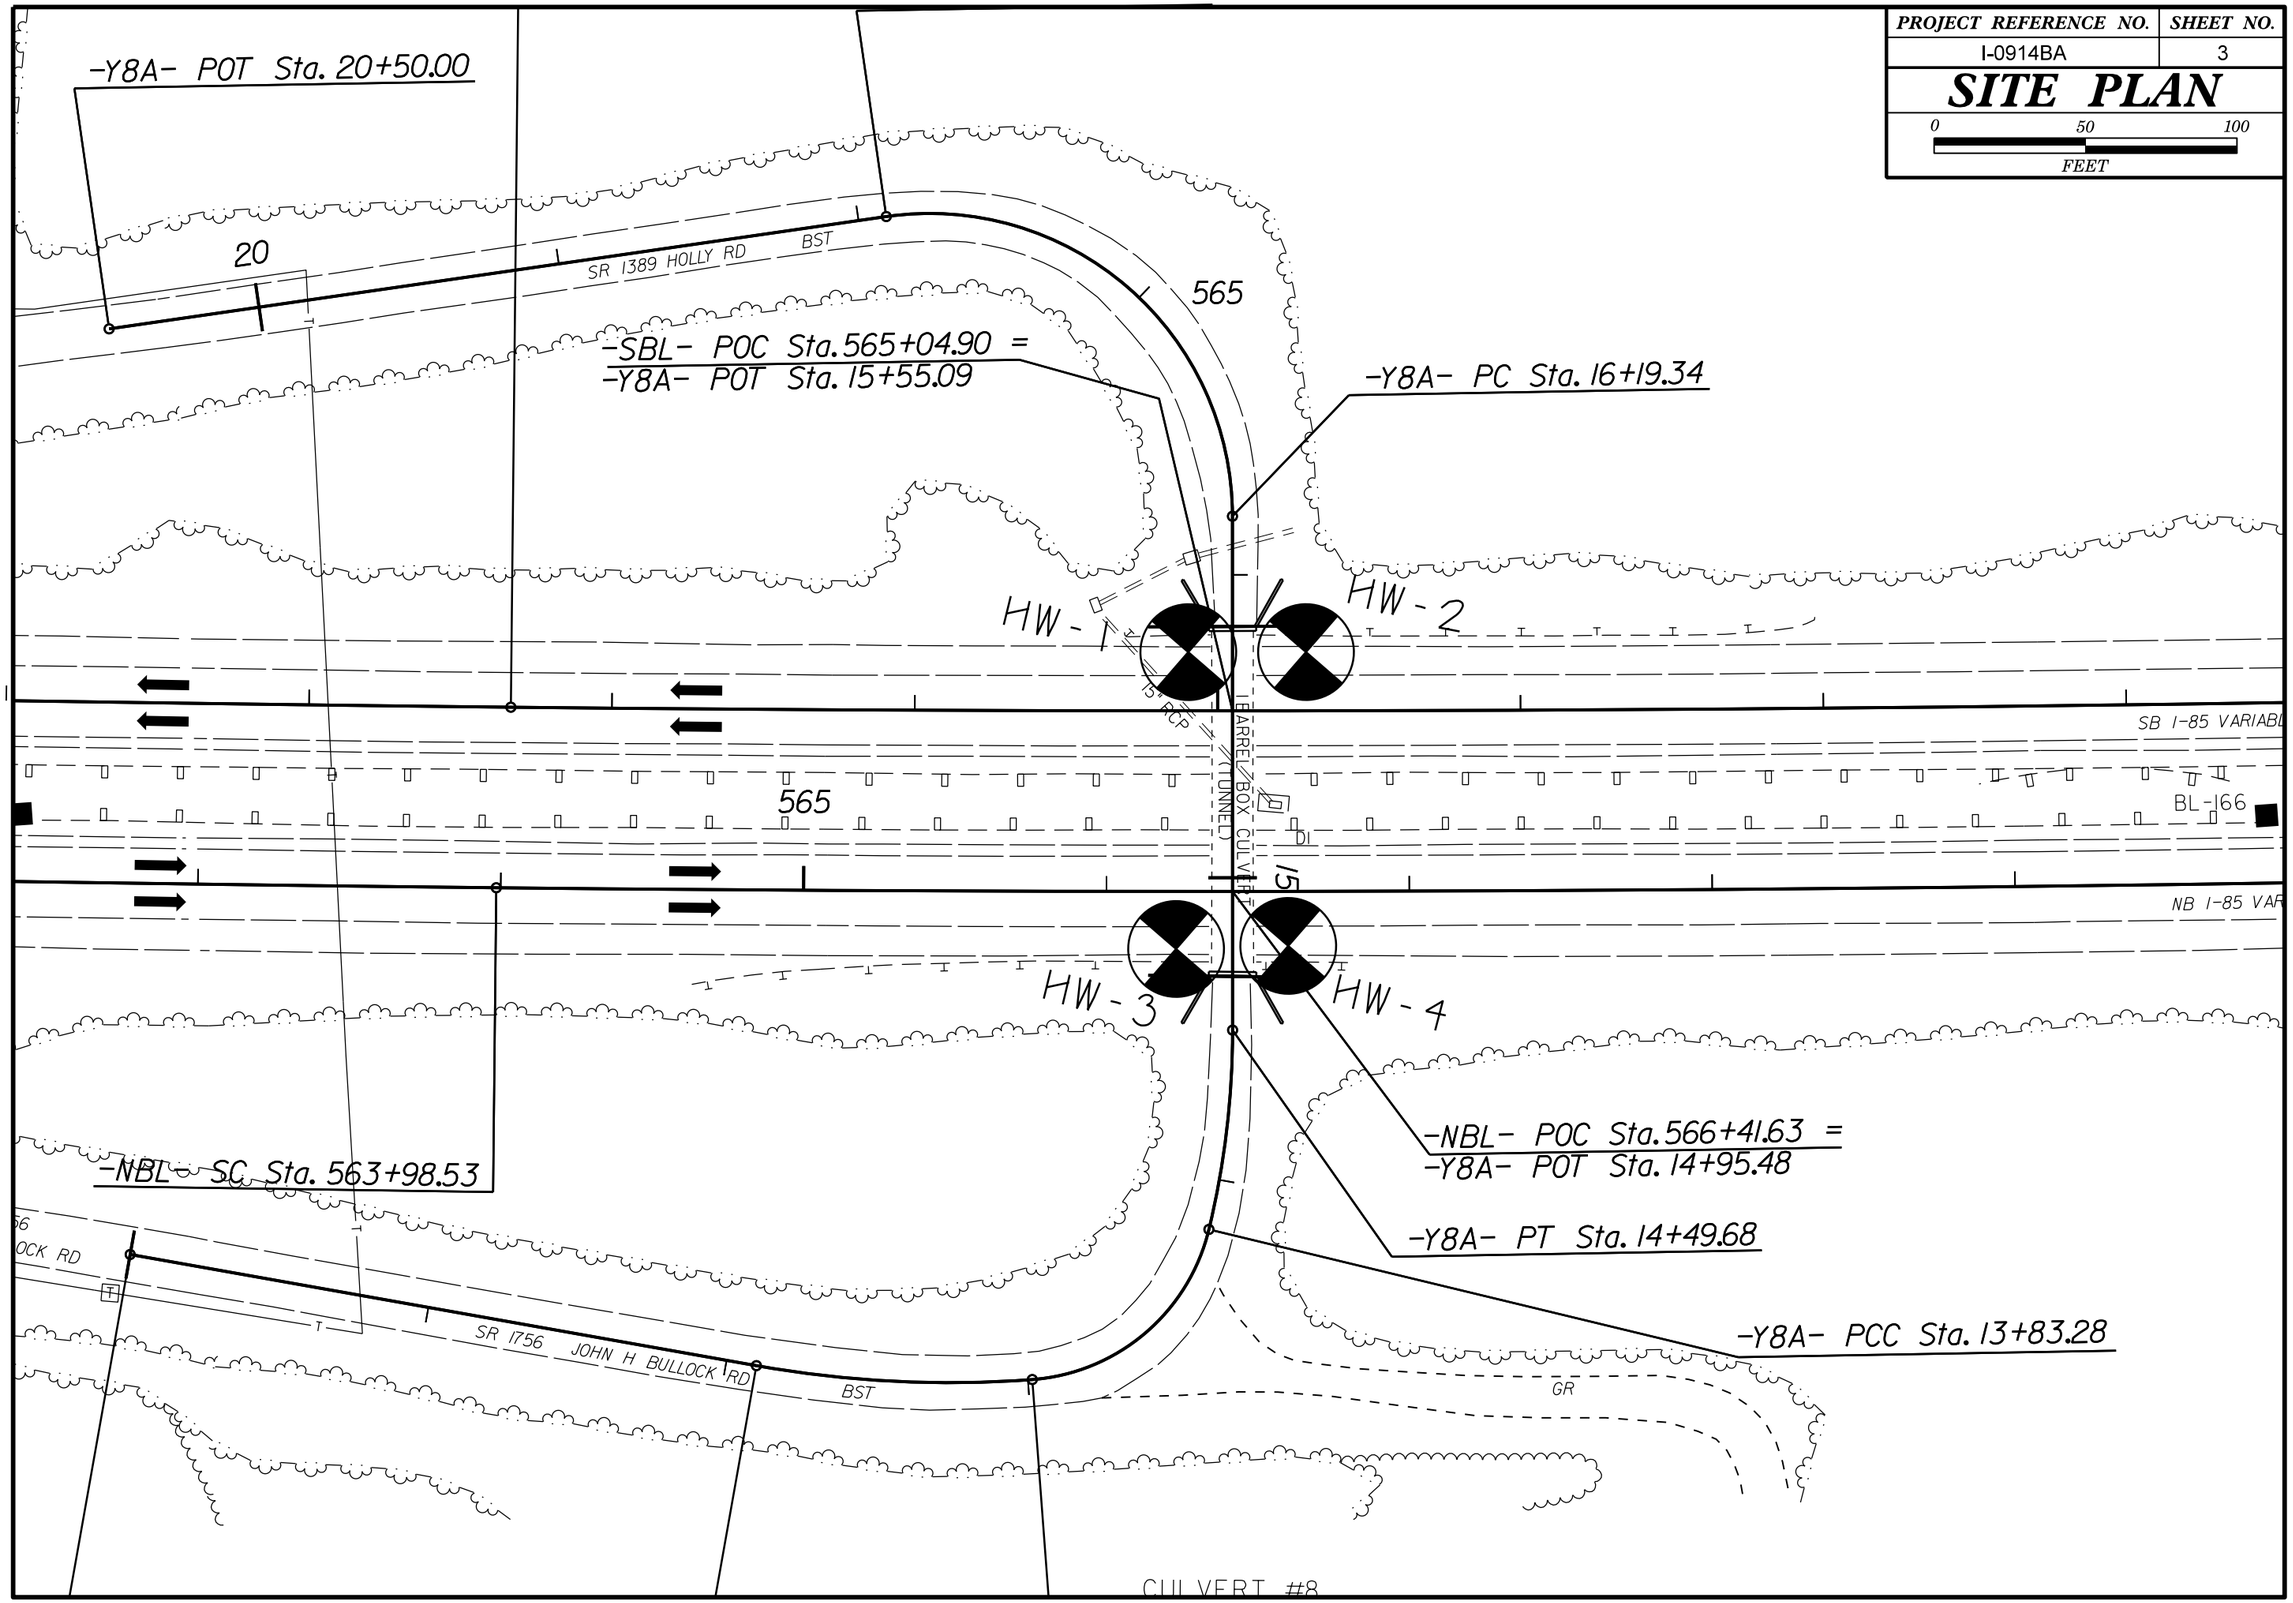
0 50 100
FEET