PROJECT REFERENCE NO.	SHEET
38688.1.2 (I-0914BA)	5

PROFILE OF BORINGS ALONG -NBL- (RIGHT)

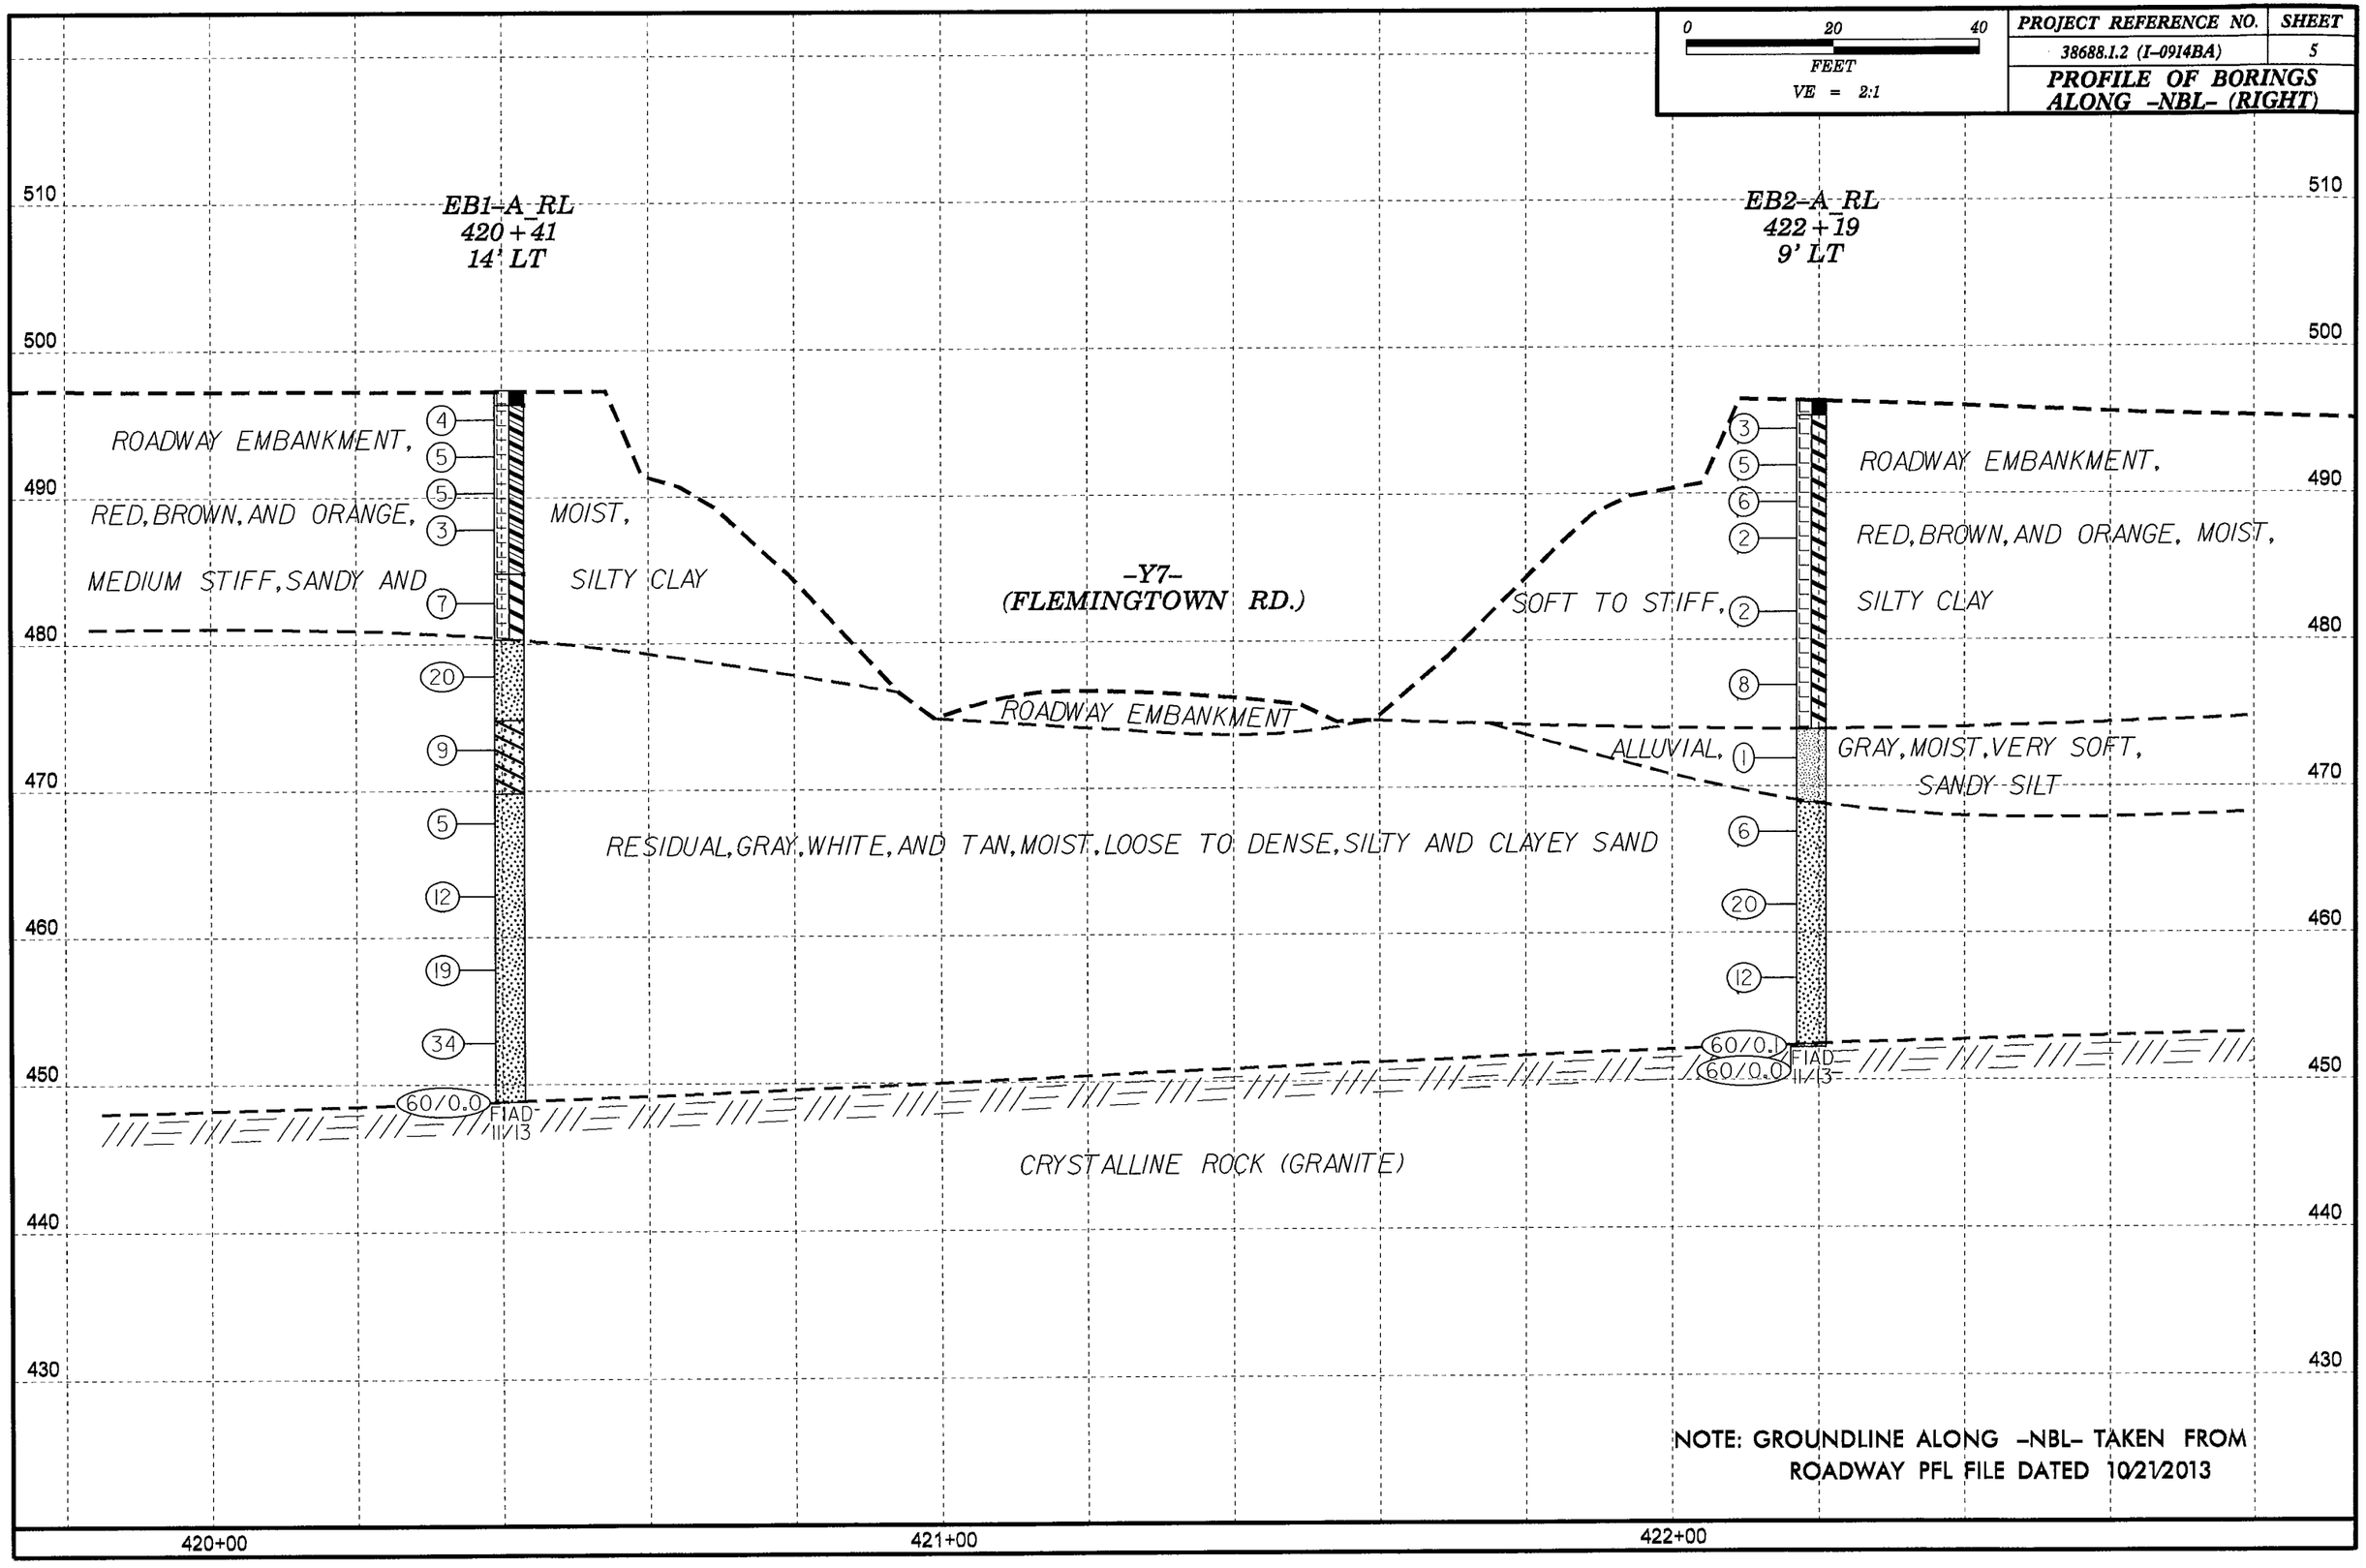

NOTE: GROUNDLINE ALONG -NBL- TAKEN FROM ROADWAY PFL FILE DATED 10/21/2013