HORIZ. SCALE (FEET) 0 10 20

VE = 1:1

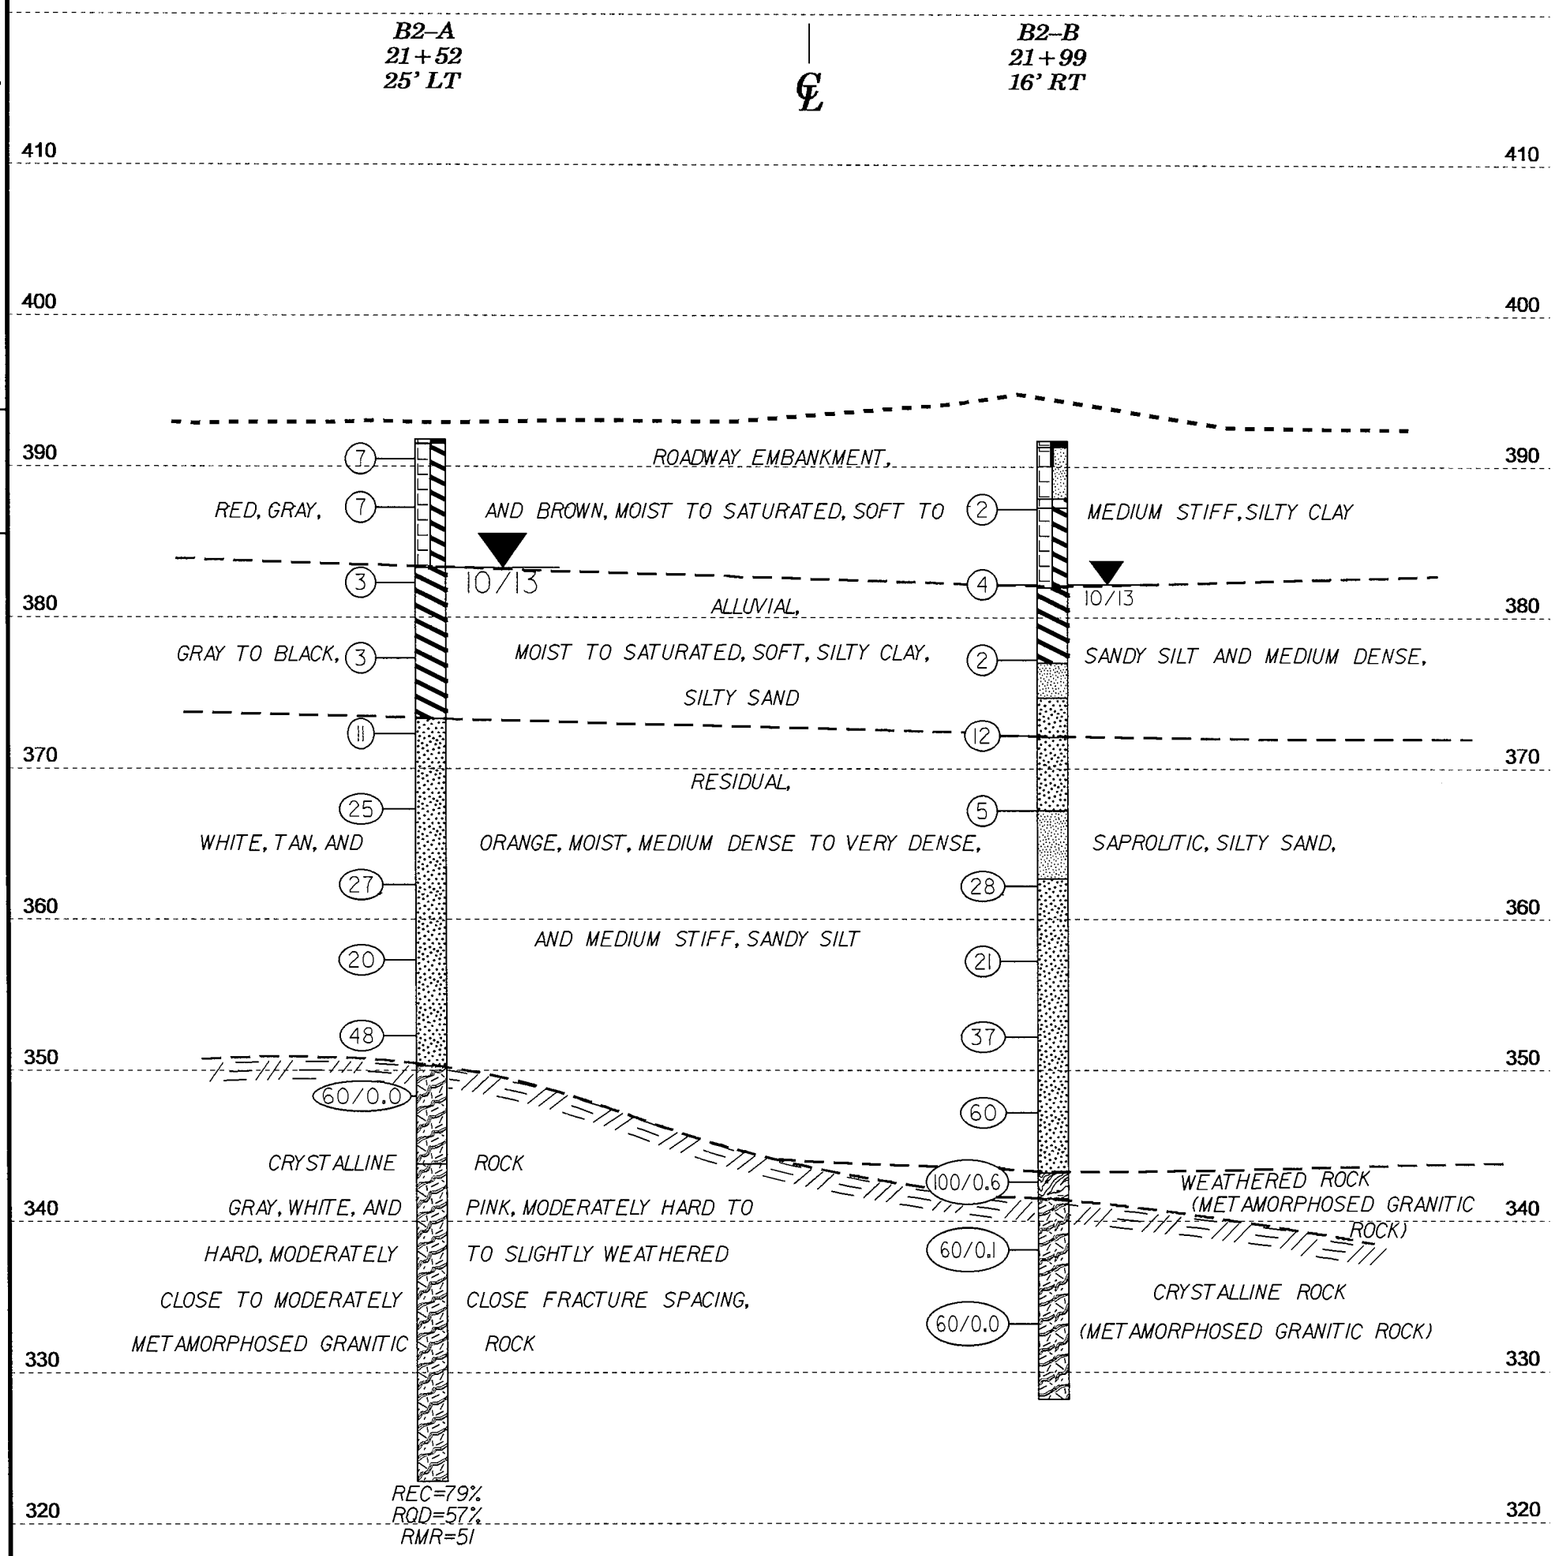

CROSS SECTION THROUGH BENT 2

NOTE: GROUNDLINE AT PROPOSED BENT GENERATED BY GEU FROM .TIN FILE DATED 06/06/2013

SKEW=41°25'52"

PROJECT REFERENCE NO.	SHEET
38688.1.2 (I-0914BA)	7