HORIZ. SCALE (FEET) 0 10 20

VE = 1:1

CROSS SECTION THROUGH END BENT 1 (RIGHT)

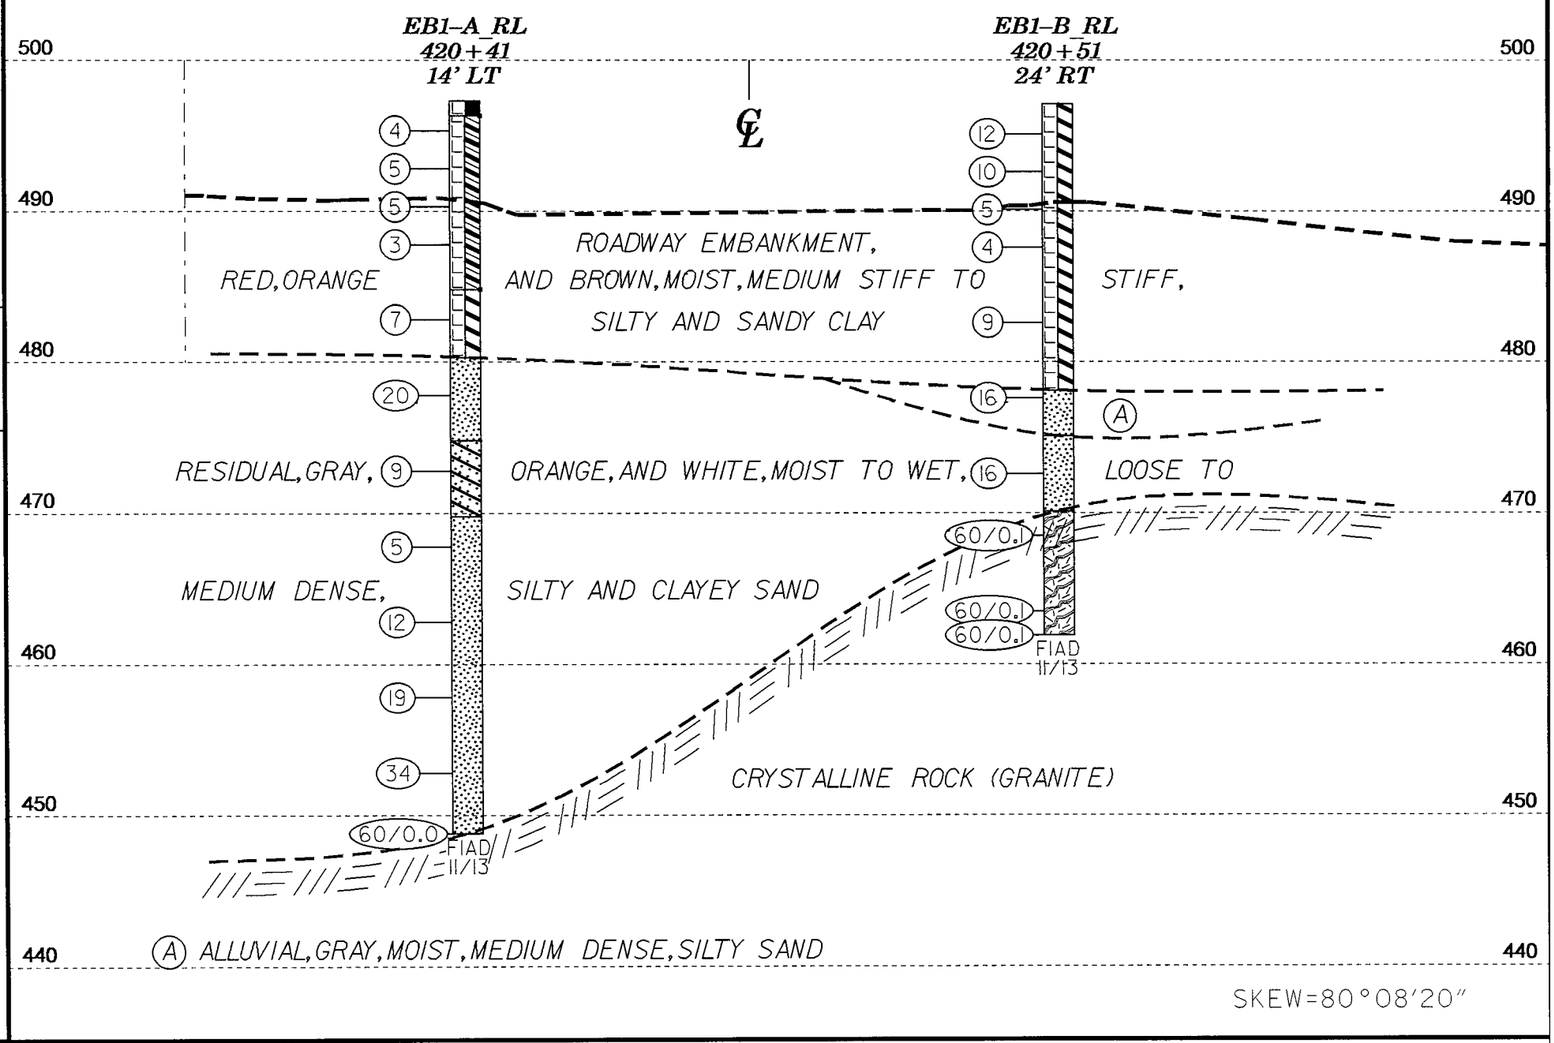

HORIZ. SCALE (FEET) 0 10 20

VE = 1:1

CROSS SECTION THROUGH END BENT 2 (RIGHT)

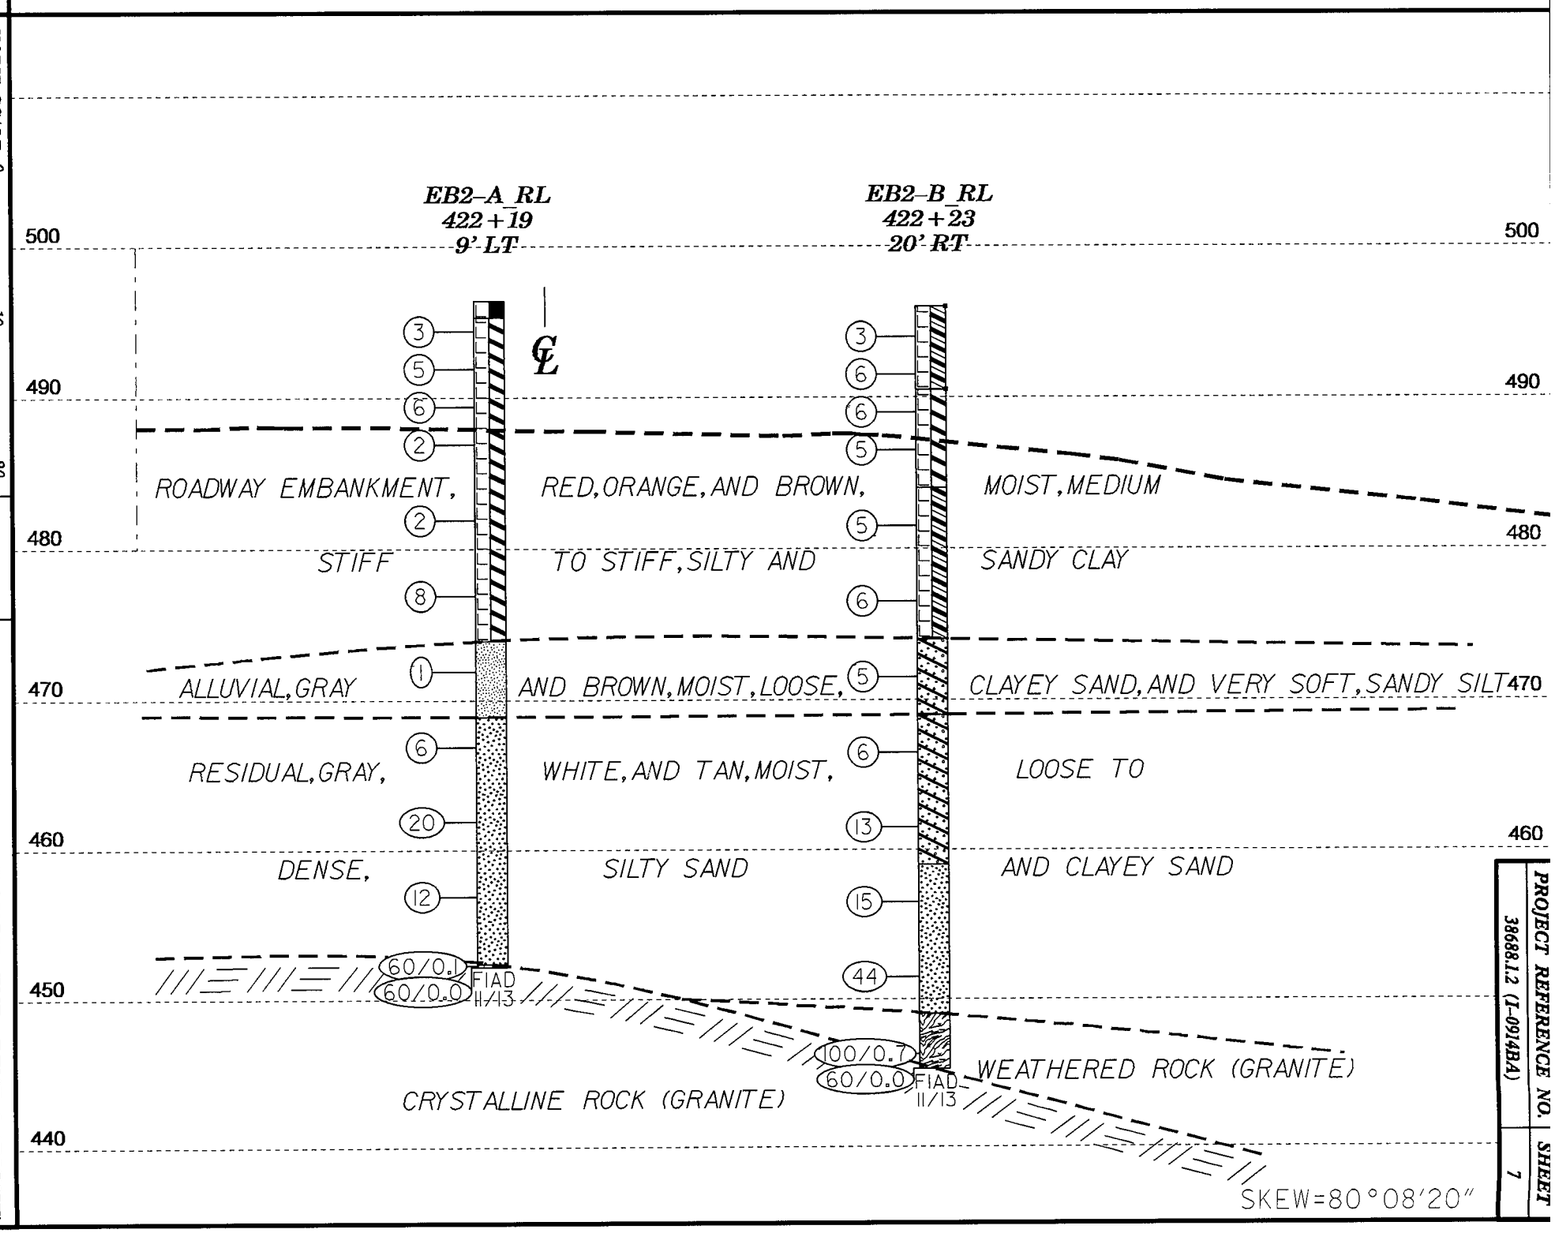

PROJECT REFERENCE NO.	SHEET
38688.1.2 (J-0914BA)	7