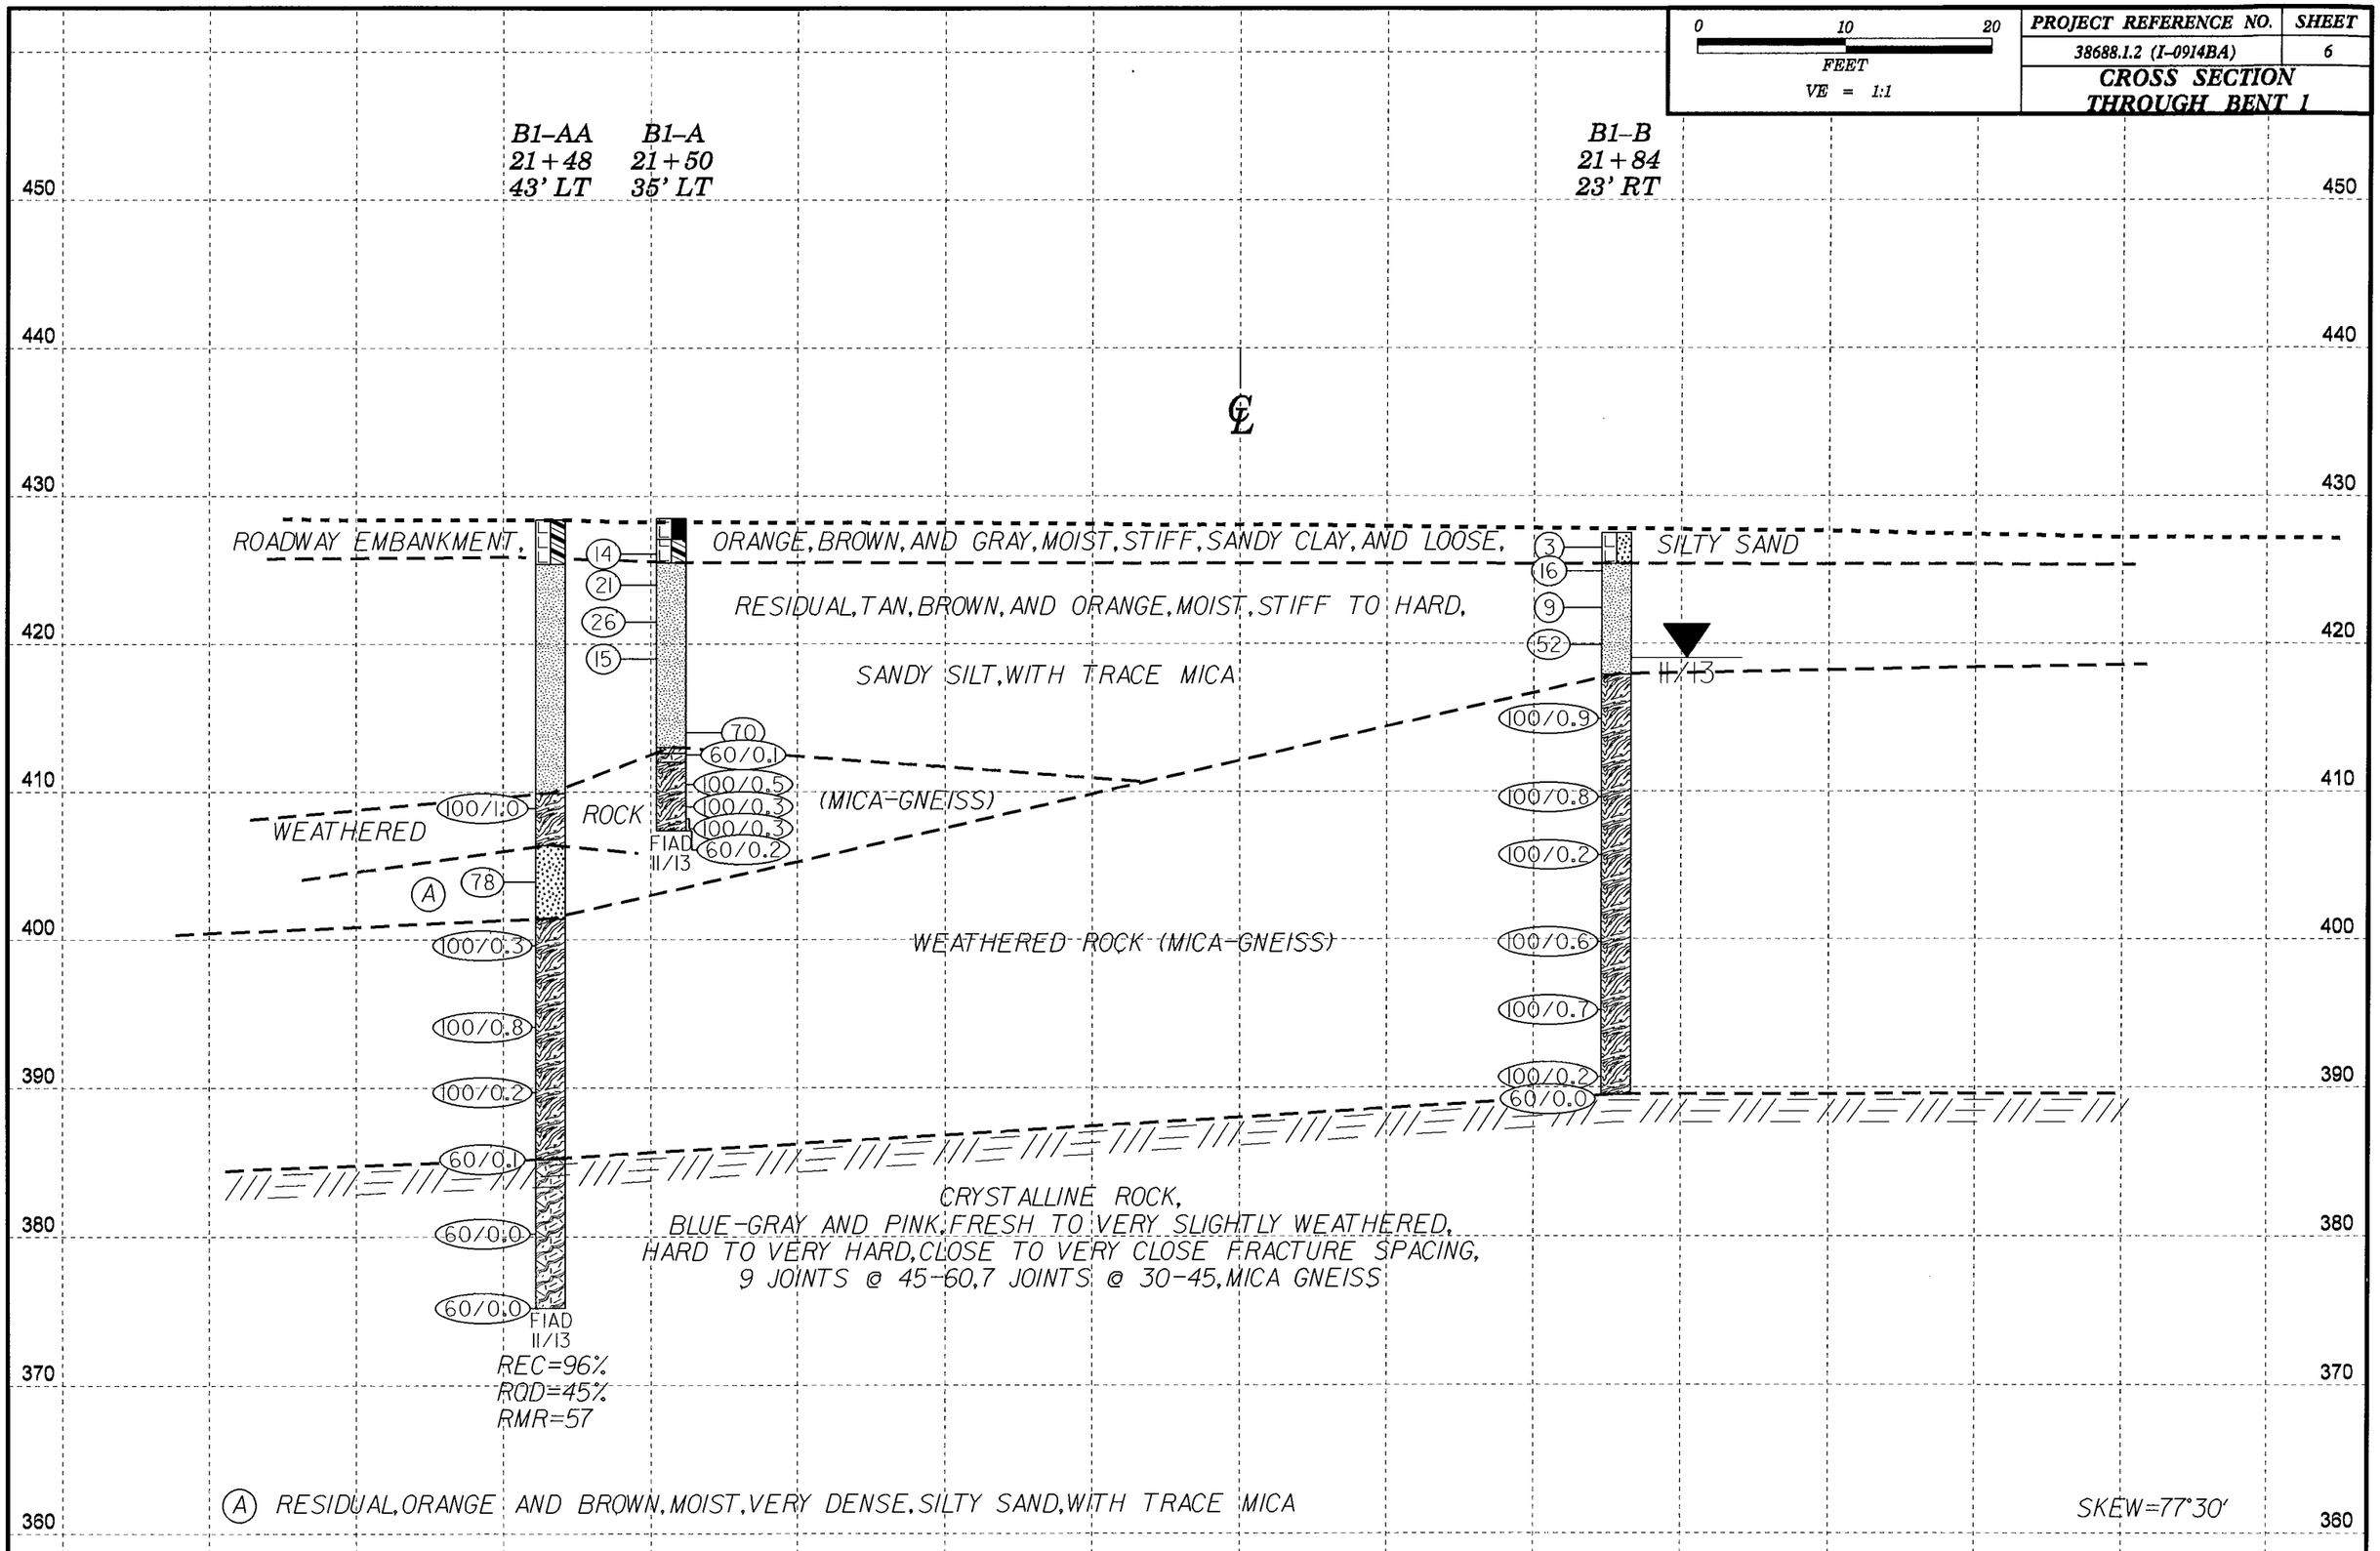PROJECT REFERENCE NO.	SHEET
38688.1.2 (I-0914BA)	6
CROSS SECTION THROUGH BENT 1