PROJECT REFERENCE NO.	SHEET
38688.1.2 (I-0914BA)	4

PROFILE OF BORINGS ALONG -SBL- (LEFT)

0 20 40
FEET
VE = 2:1

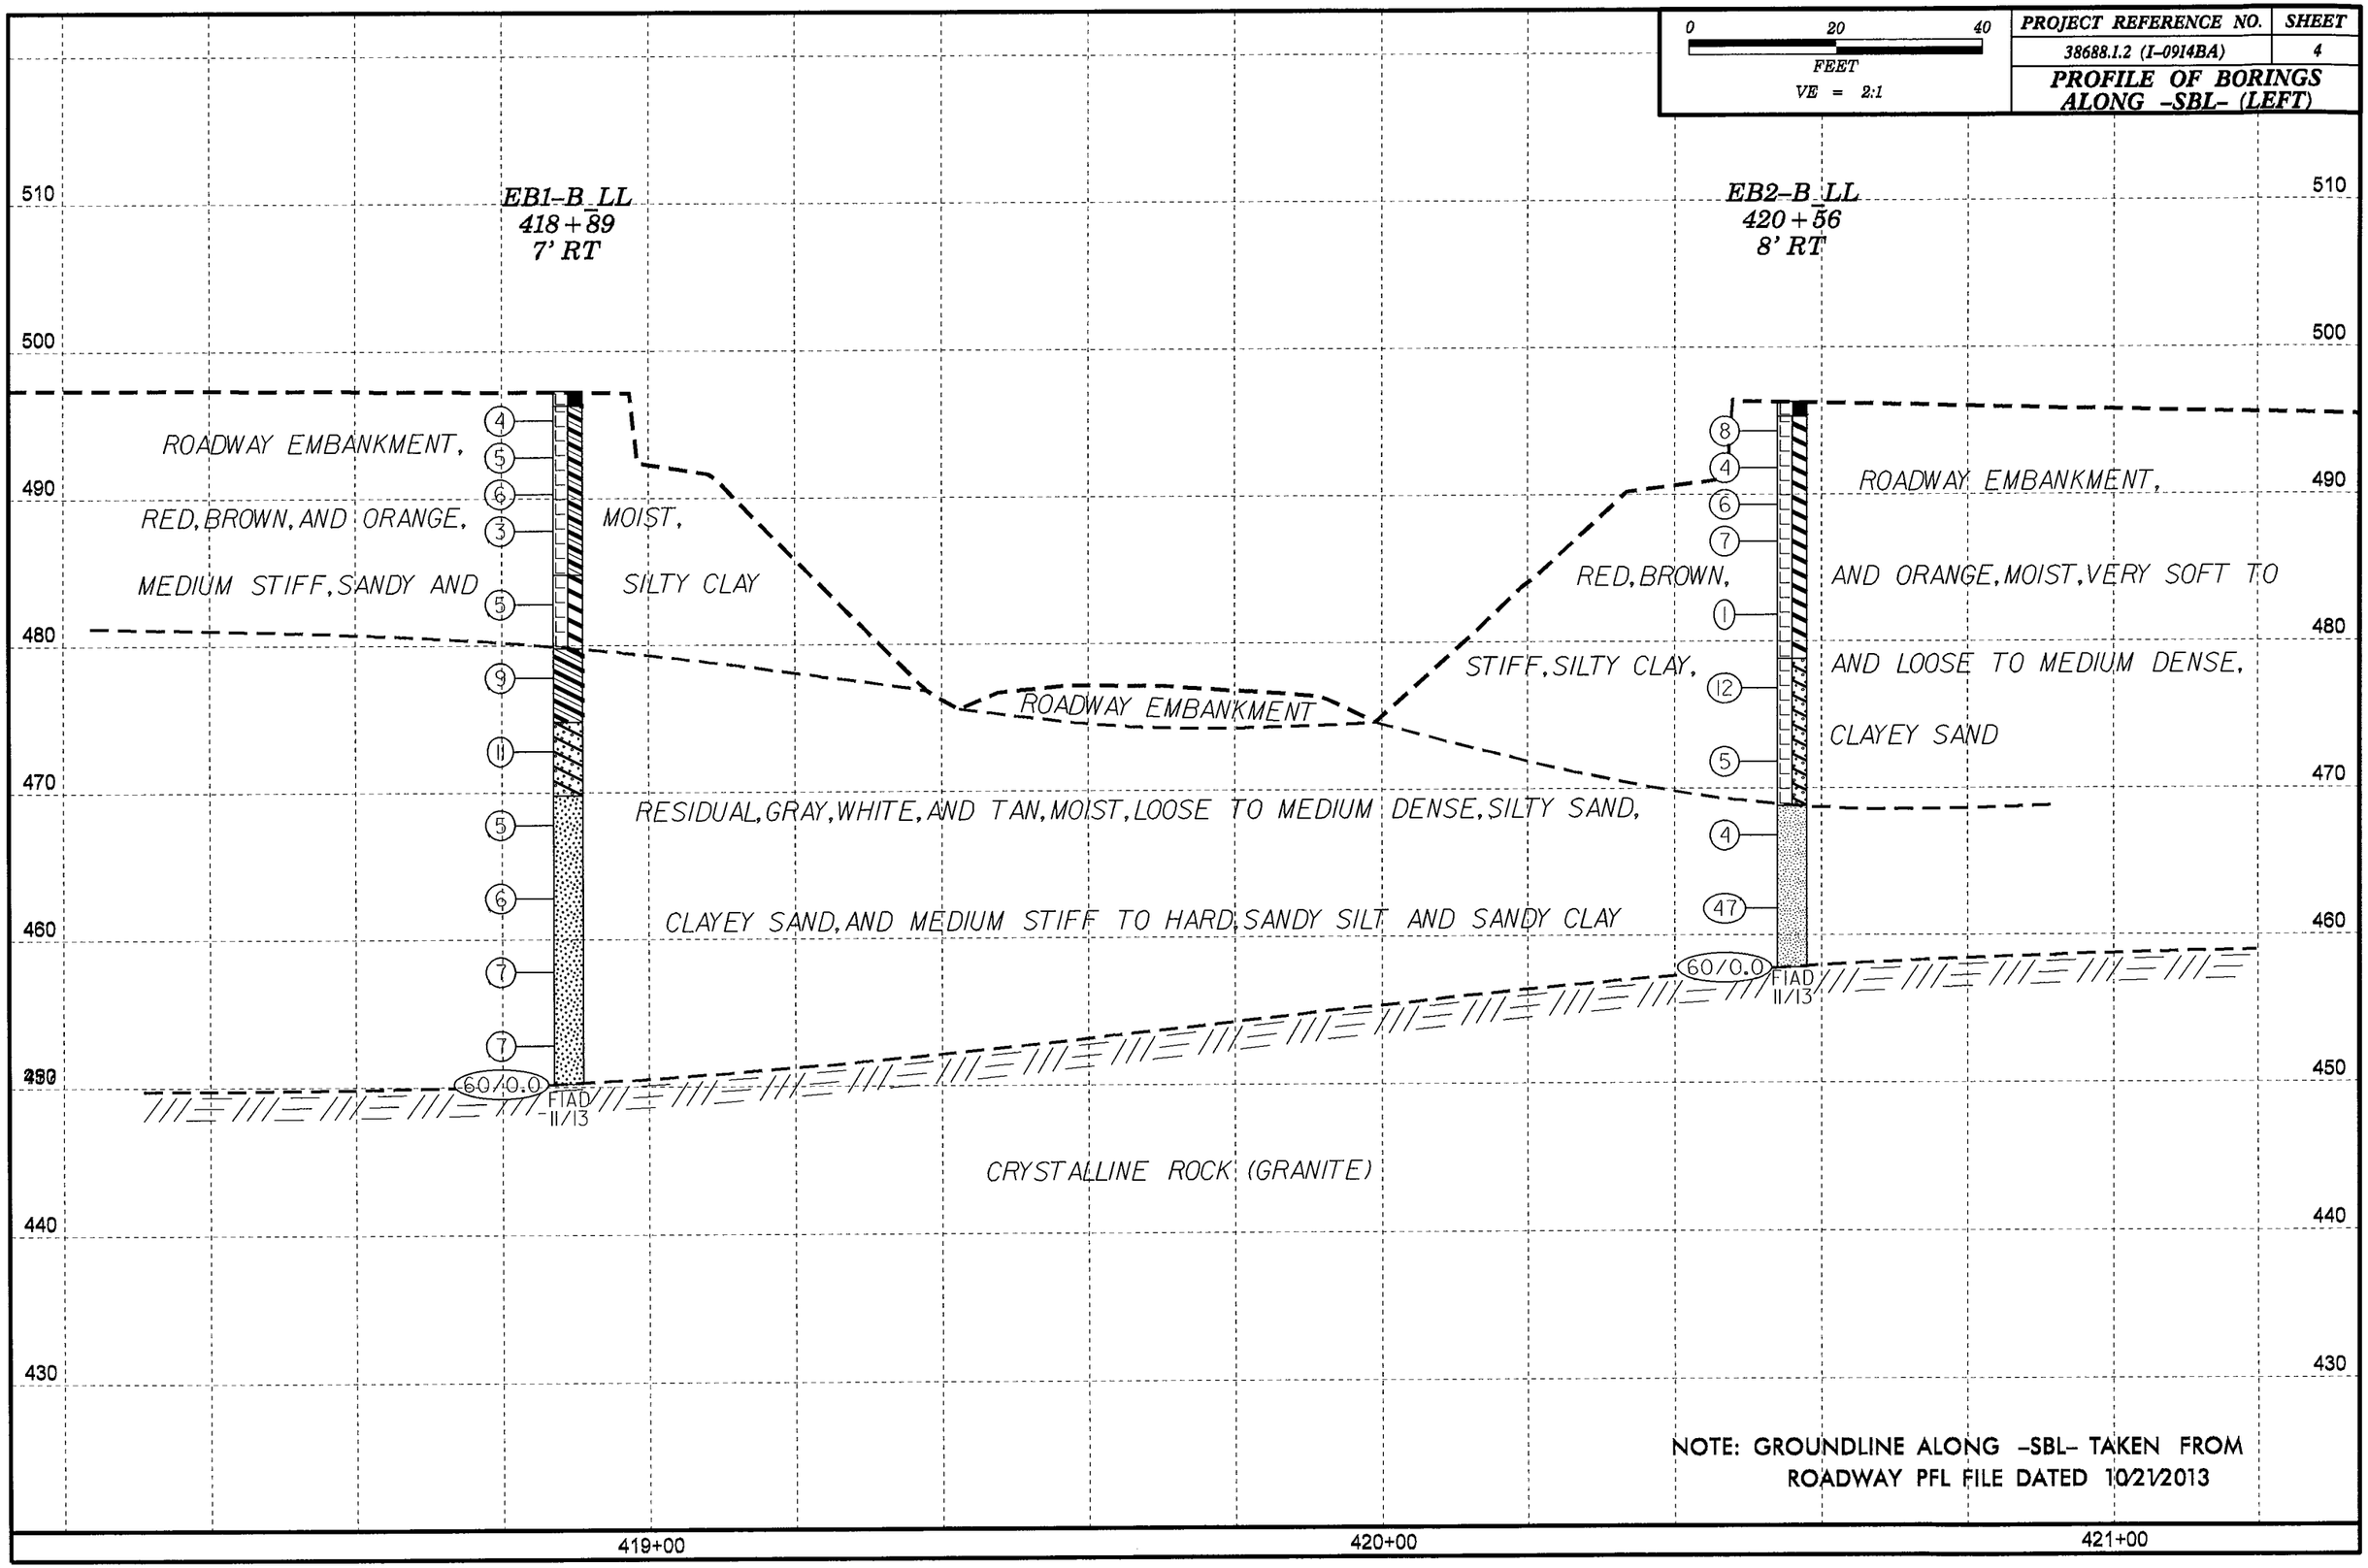

NOTE: GROUNDLINE ALONG -SBL- TAKEN FROM ROADWAY PFL FILE DATED 10/21/2013